
N

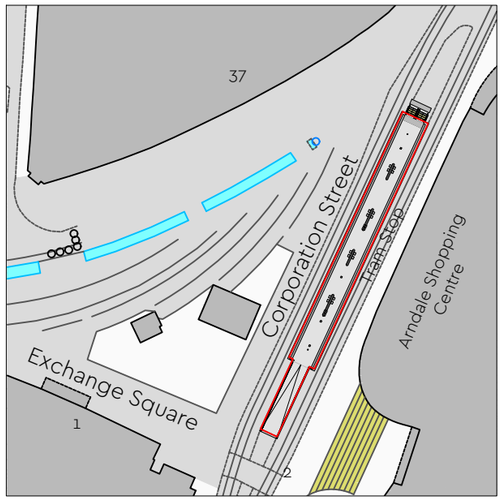

Crown copyright and database rights (2026) OS (100063368)

0 10m 20m 40m 100m

Adfolio Ltd.
Registered office address: C/o Dunnell Accounting, Studio 20, Meantime Studios, 14 Feathers Place, London, England, SE10 F. +44 7855 760 954
E. james@adfolio.co.uk
W. www.adfolio.co.uk

It is assumed that all works will be carried out by a competent contractor working, where appropriate, to an approved method statement.
All information is to be checked onsite for accuracy and fit.
Only drawings with Construction status with the most recent revision are to be used for construction.

Title
Site Location Plan

Address
Exchange Square Tram Stop, Manchester

Client

Job No.
K/XX


Issued
29/05/26

Scale
1:1250 @ A3

Key

1. Site Boundary

N

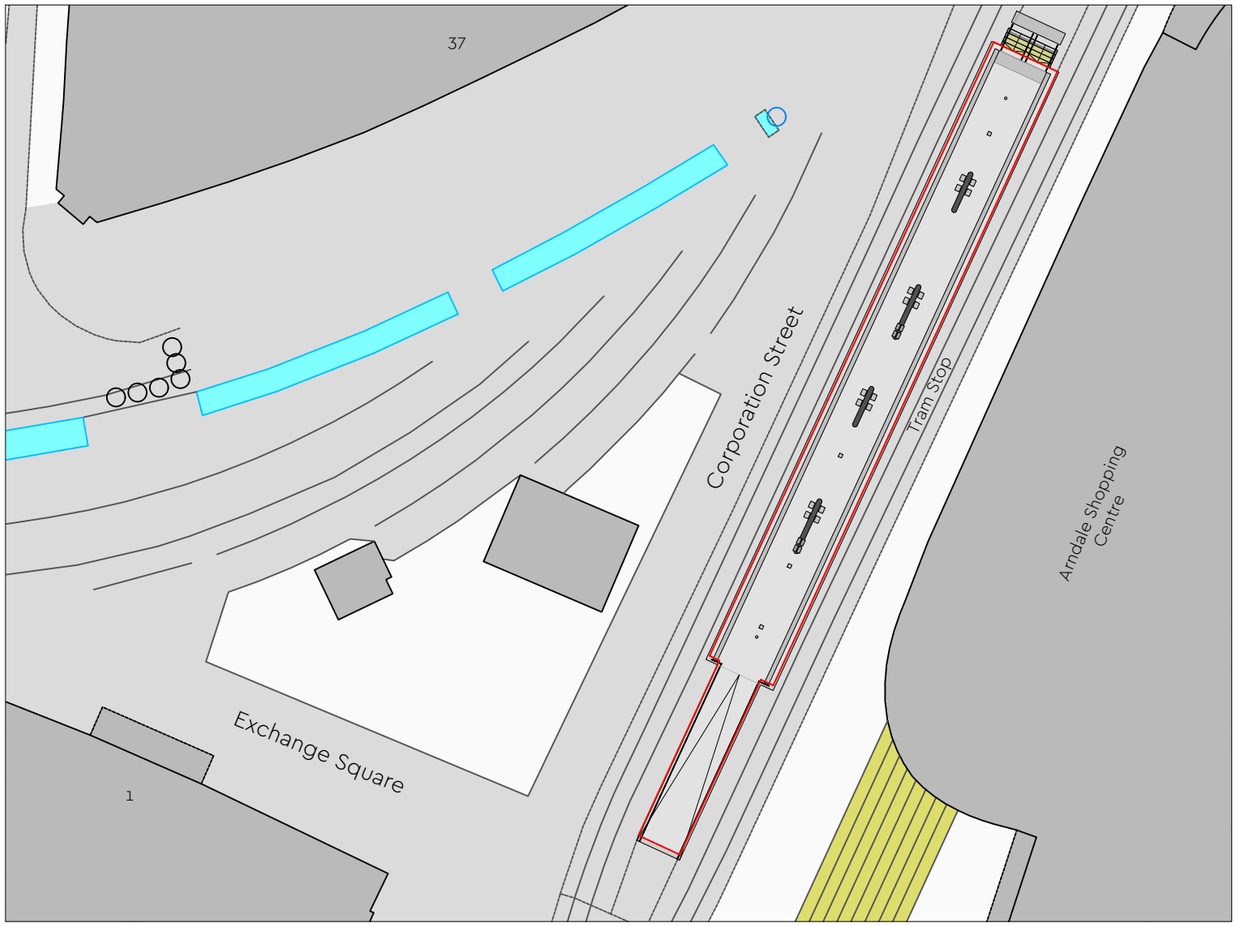

Crown copyright and database rights (2026) OS (100063368)

0 10m 20m 40m

Adfolio Ltd.
Registered office address: C/o Dunnell Accounting, Studio 20, Meantime Studios, 14 Feathers Place, London, England, SE10 F. +44 7855 760 954
E. james@adfolio.co.uk
W. www.adfolio.co.uk

It is assumed that all works will be carried out by a competent contractor working, where appropriate, to an approved method statement.
All information is to be checked onsite for accuracy and fit.
Only drawings with Construction status with the most recent revision are to be used for construction.

Title
Existing Site Plan

Address
Exchange Square Tram Stop, Manchester

Client

Job No.
K/XX


Issued
29/05/26

Scale
1:500 @ A3

Key

1. Site Boundary

N

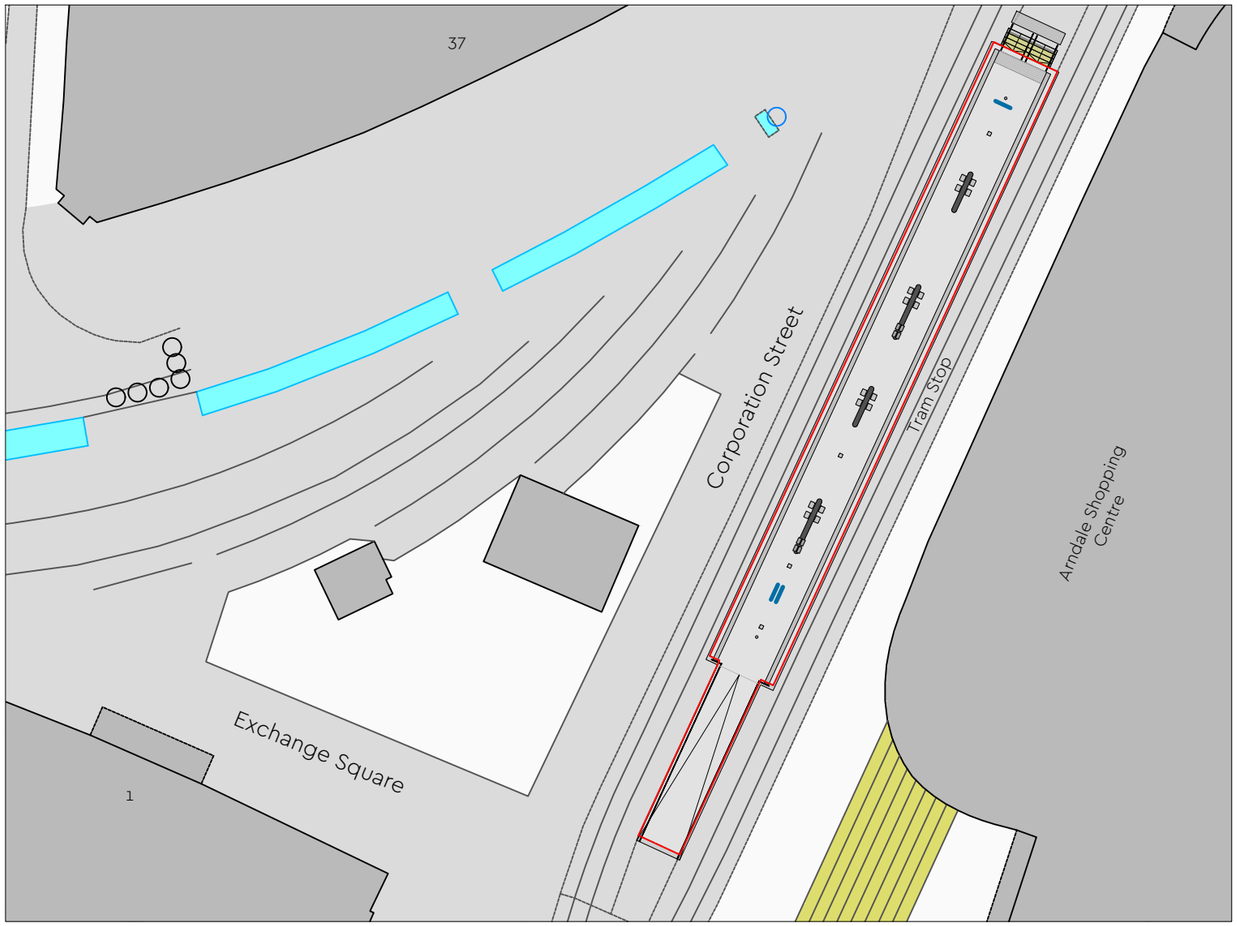

Crown copyright and database rights (2026) OS (100063368)

0 10m 20m 40m

Adfolio Ltd.
Registered office address: C/o Dunnell Accounting, Studio 20, Meantime Studios, 14 Feathers Place, London, England, SE10 F. +44 7855 760 954
E. james@adfolio.co.uk
W. www.adfolio.co.uk

It is assumed that all works will be carried out by a competent contractor working, where appropriate, to an approved method statement.
All information is to be checked onsite for accuracy and fit.
Only drawings with Construction status with the most recent revision are to be used for construction.

Title
Proposed Site Plan

Address
Exchange Square Tram Stop, Manchester

Client


Job No.
K/XX

Issued
29/05/26

Scale
1:500 @ A3

Key
1. Site Boundary
2. Proposed Unit Location



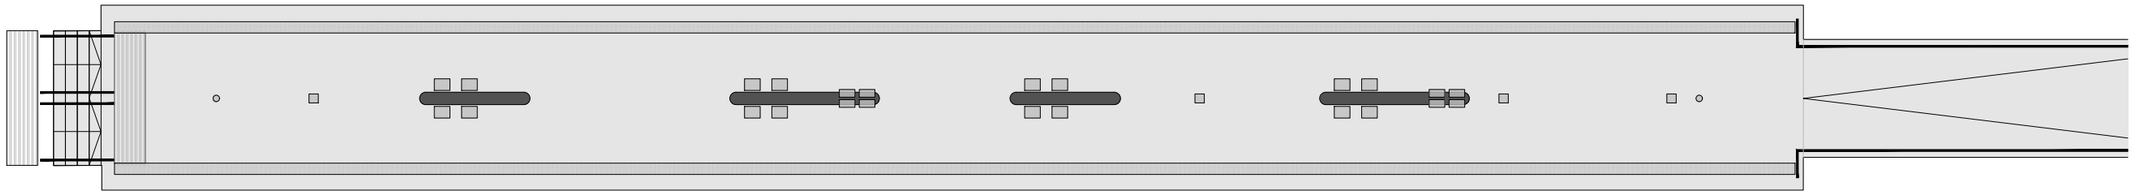

0 2m 5m 10m

Adfolio Ltd.
Registered office address: C/o Dunnell Accounting, Studio 20, Meantime Studios, 14 Feathers Place, London, England, SE10 F. +44 7855 760 954
E. james@adfolio.co.uk
W. www.adfolio.co.uk

It is assumed that all works will be carried out by a competent contractor working, where appropriate, to an approved method statement.
All information is to be checked onsite for accuracy and fit.
Only drawings with Construction status with the most recent revision are to be used for construction.

Title
Exisitng Plans and Elevations

Address
Exchange Square Tram Stop, Manchester

Client

Job No.
K/XX


Issued
29/05/26

Scale
1:200 @ A3

Key

1. Proposed Unit Location



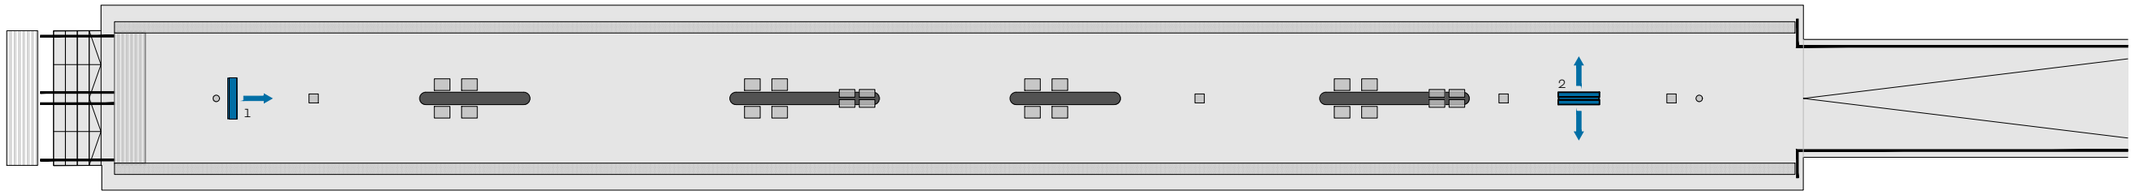

0 2m 5m 10m

Adfolio Ltd.
Registered office address: C/o Dunnell Accounting, Studio 20, Meantime Studios, 14 Feathers Place, London, England, SE10 F. +44 7855 760 954
E. james@adfolio.co.uk
W. www.adfolio.co.uk

It is assumed that all works will be carried out by a competent contractor working, where appropriate, to an approved method statement.
All information is to be checked onsite for accuracy and fit.
Only drawings with Construction status with the most recent revision are to be used for construction.

Title
Proposed Plans and Elevations

Address
Exchange Square Tram Stop, Manchester

Client


Job No.
K/XX

Issued
29/05/26

Scale
1:200 @ A3

Key

1. Proposed Unit 1 Location
2. Proposed Unit 2 Location

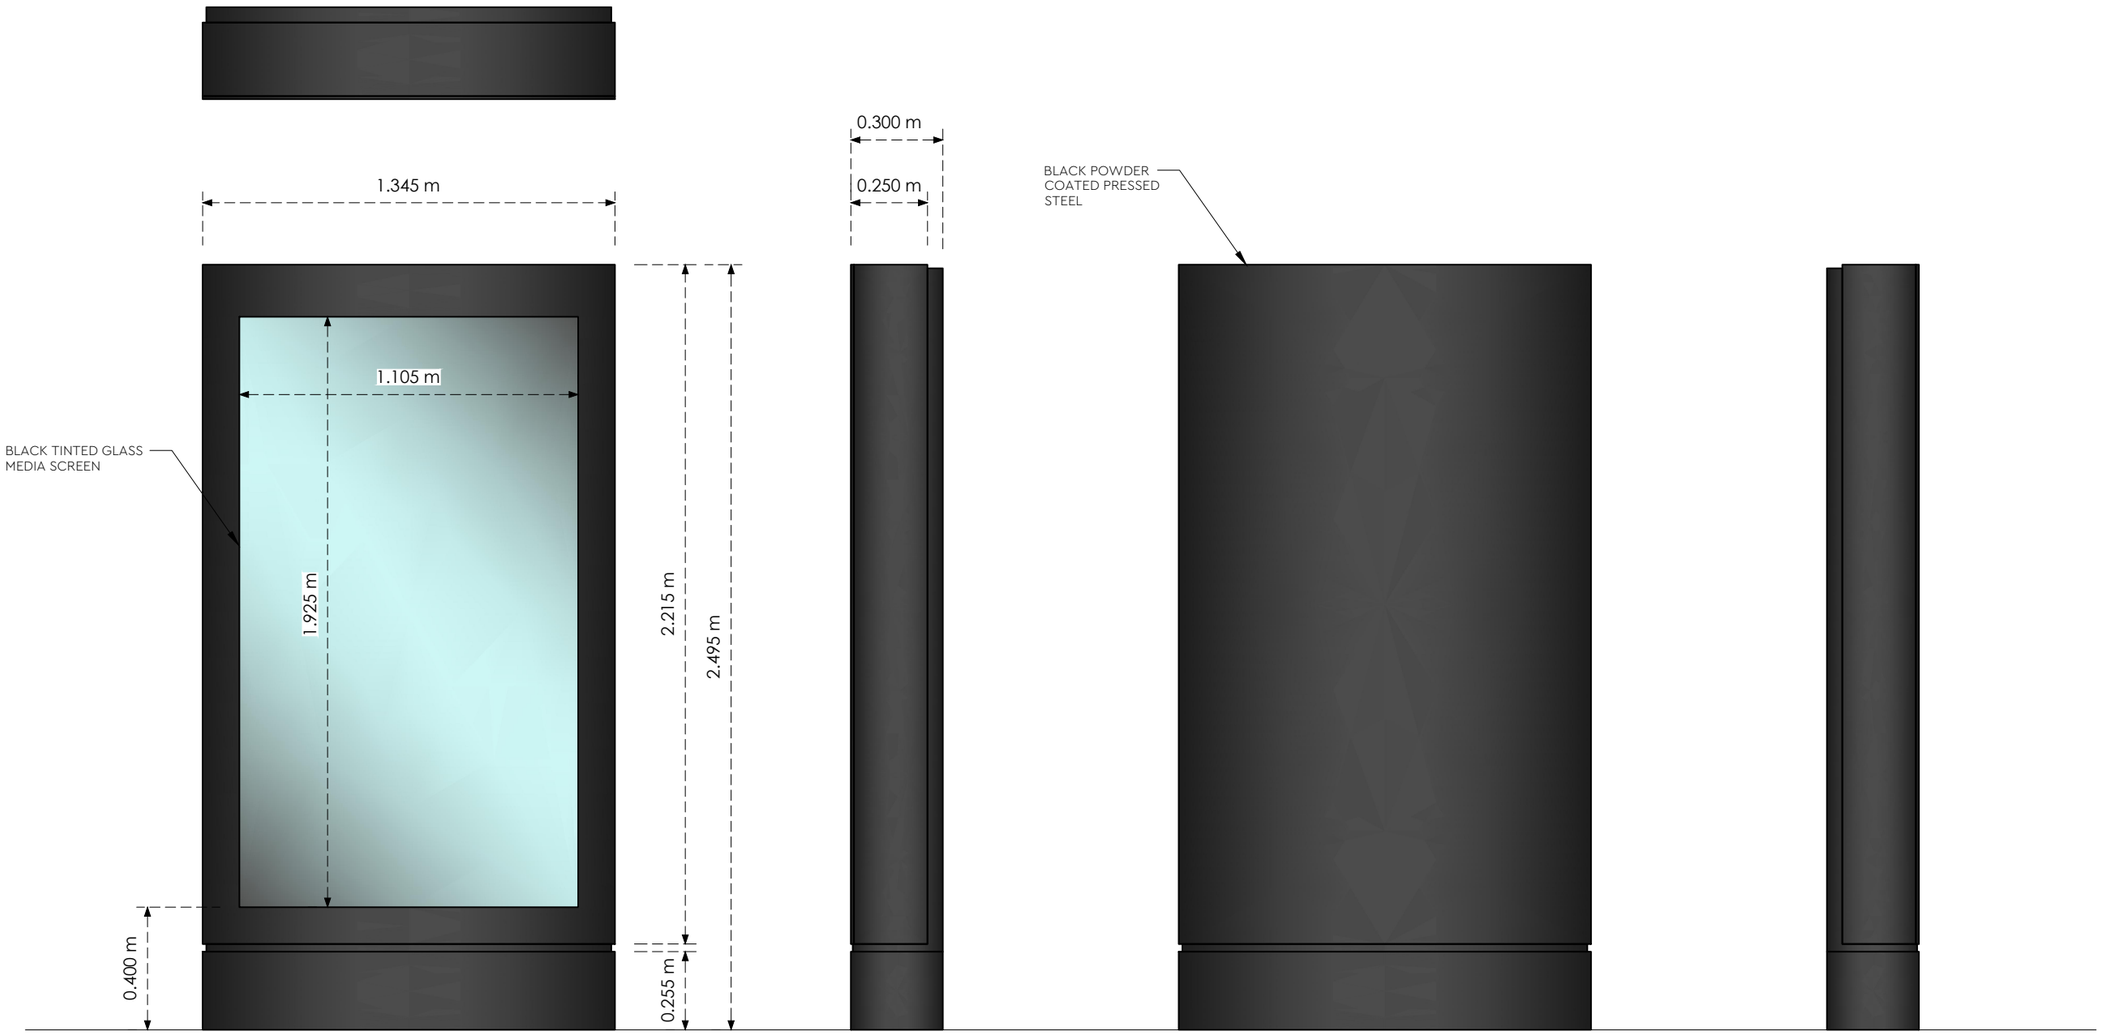

0 0.5m 1m 2m

Adfolio Ltd.
Registered office address: C/o Dunnell Accounting, Studio 20, Meantime Studios, 14 Feathers Place, London, England, SE10 F. +44 7855 760 954
E. james@adfolio.co.uk
W. www.adfolio.co.uk

It is assumed that all works will be carried out by a competent contractor working, where appropriate, to an approved method statement.
All information is to be checked onsite for accuracy and fit.
Only drawings with Construction status with the most recent revision are to be used for construction.

Title
Advertising Technical Specification
Unit 1

Address
Exchange Square Tram Stop,
Manchester


Client


Job No.
K/XX

Issued
29/05/26

Scale
1:20 @ A3

Key

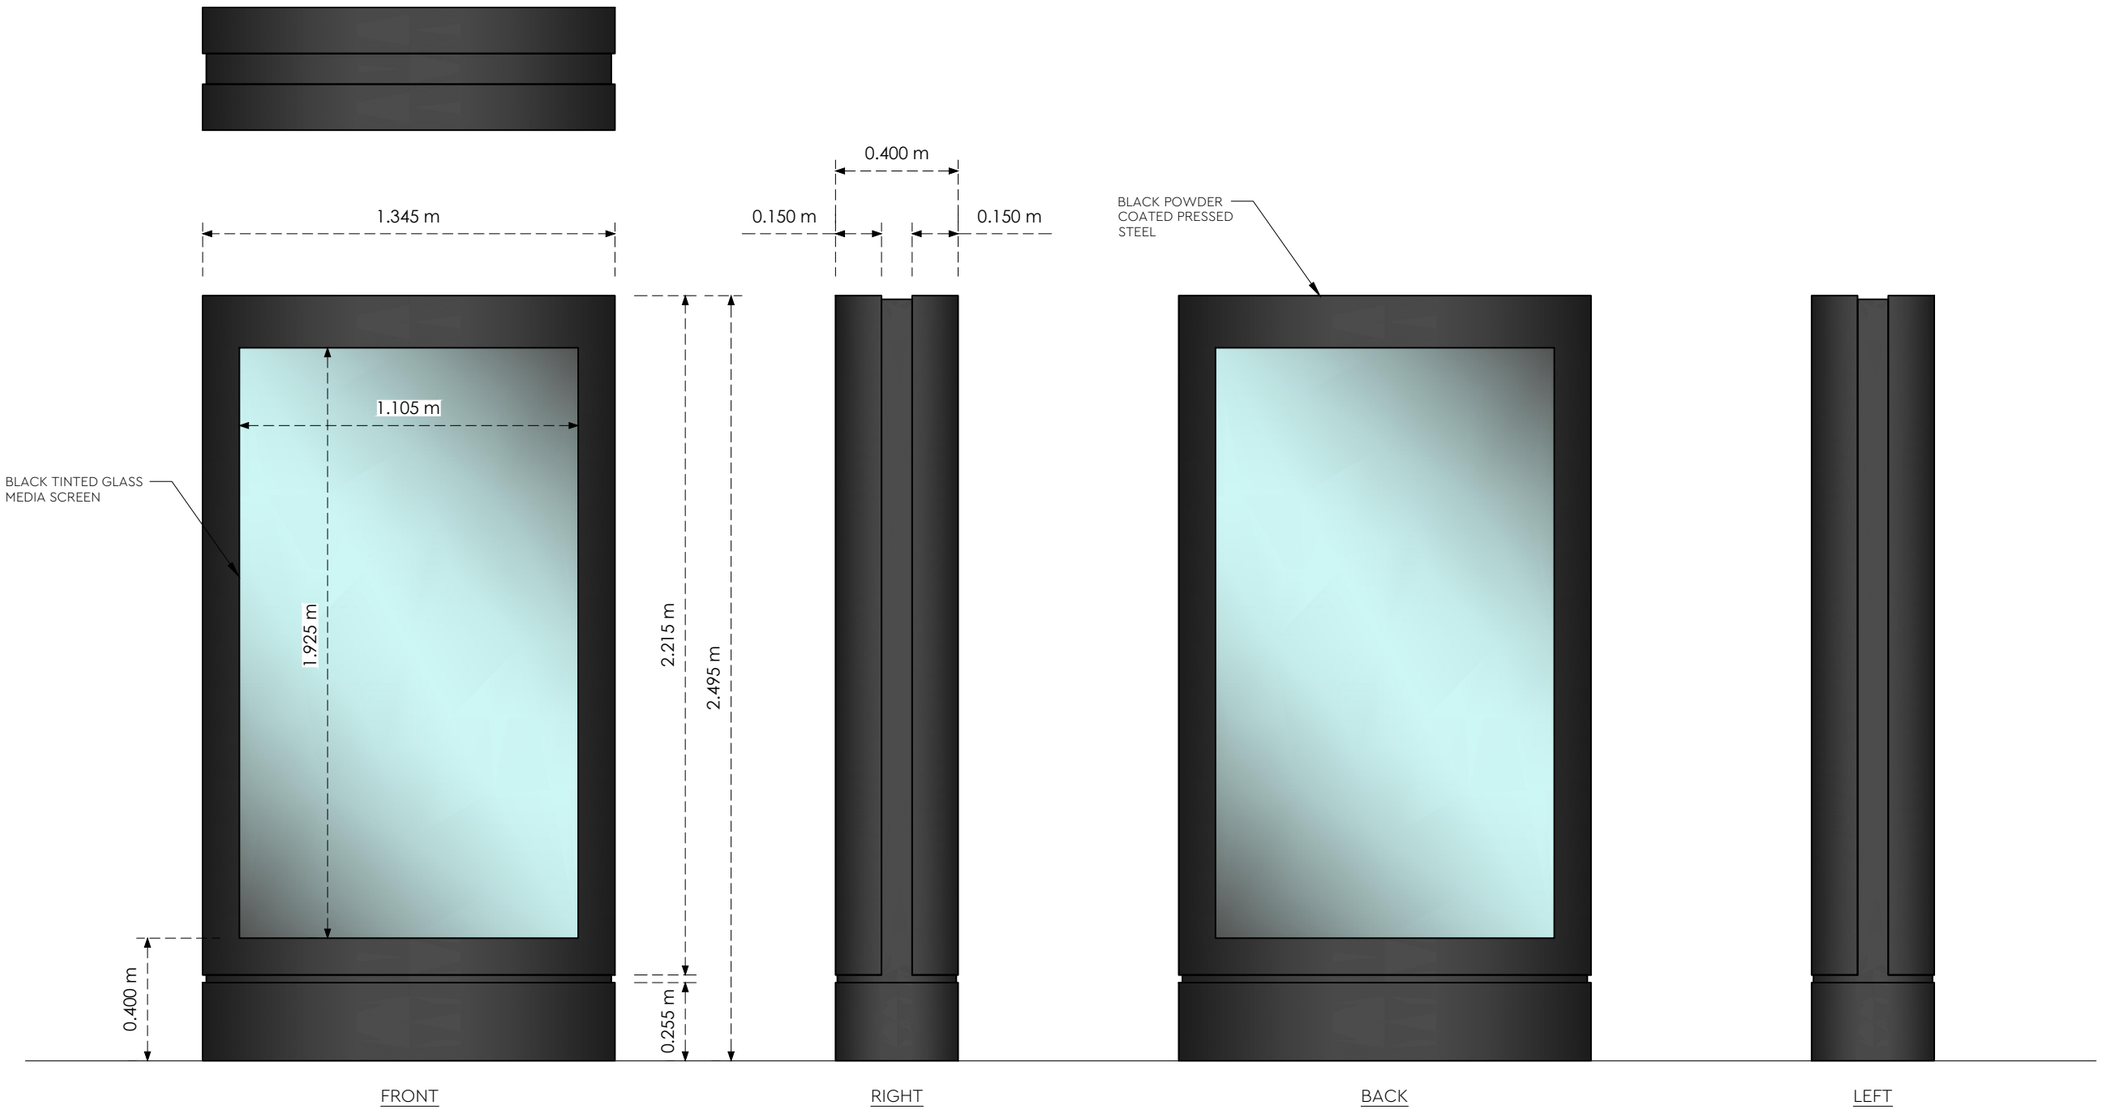

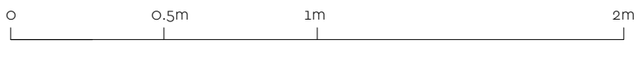

Adfolio Ltd.
Registered office address: C/o Dunnell Accounting, Studio 20, Meantime Studios, 14 Feathers Place, London, England, SE10 F. +44 7855 760 954
E. james@adfolio.co.uk
W. www.adfolio.co.uk

It is assumed that all works will be carried out by a competent contractor working, where appropriate, to an approved method statement.
All information is to be checked onsite for accuracy and fit.
Only drawings with Construction status with the most recent revision are to be used for construction.

Title
Advertising Technical Specification
Unit 2

Address
Exchange Square Tram Stop,
Manchester

Client

Job No.
K/XX


Issued
29/05/26

Scale
1:20 @ A3


Key




Existing

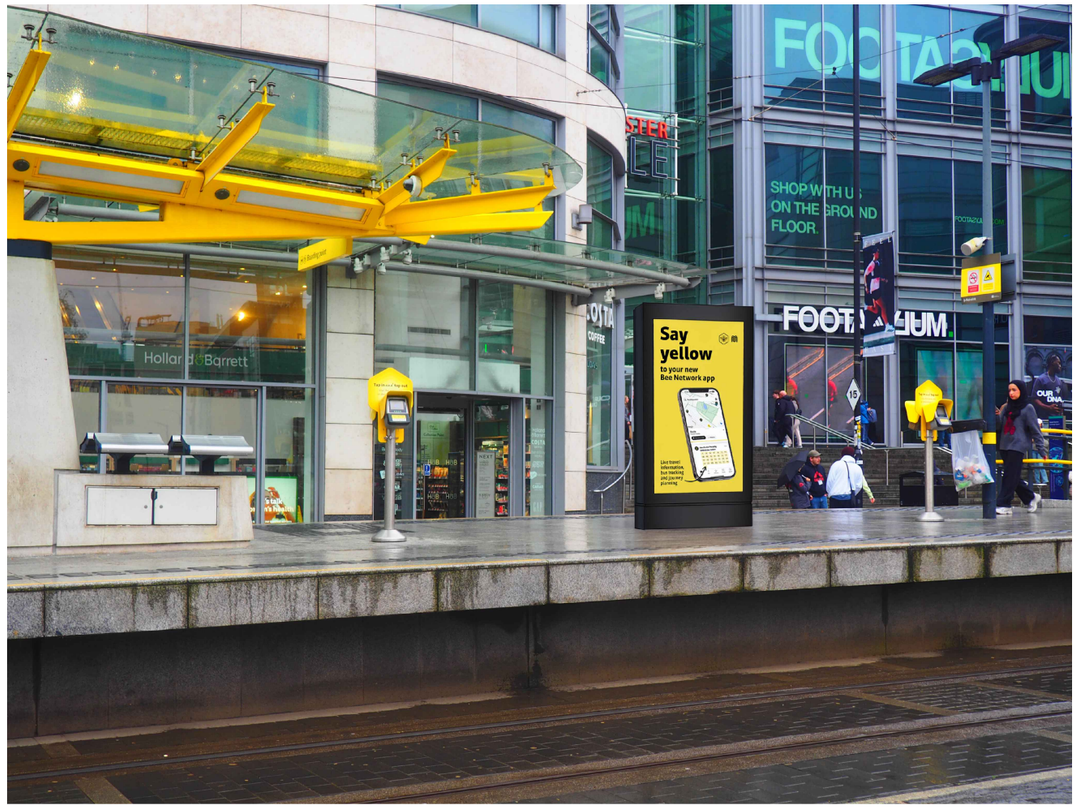

Proposed

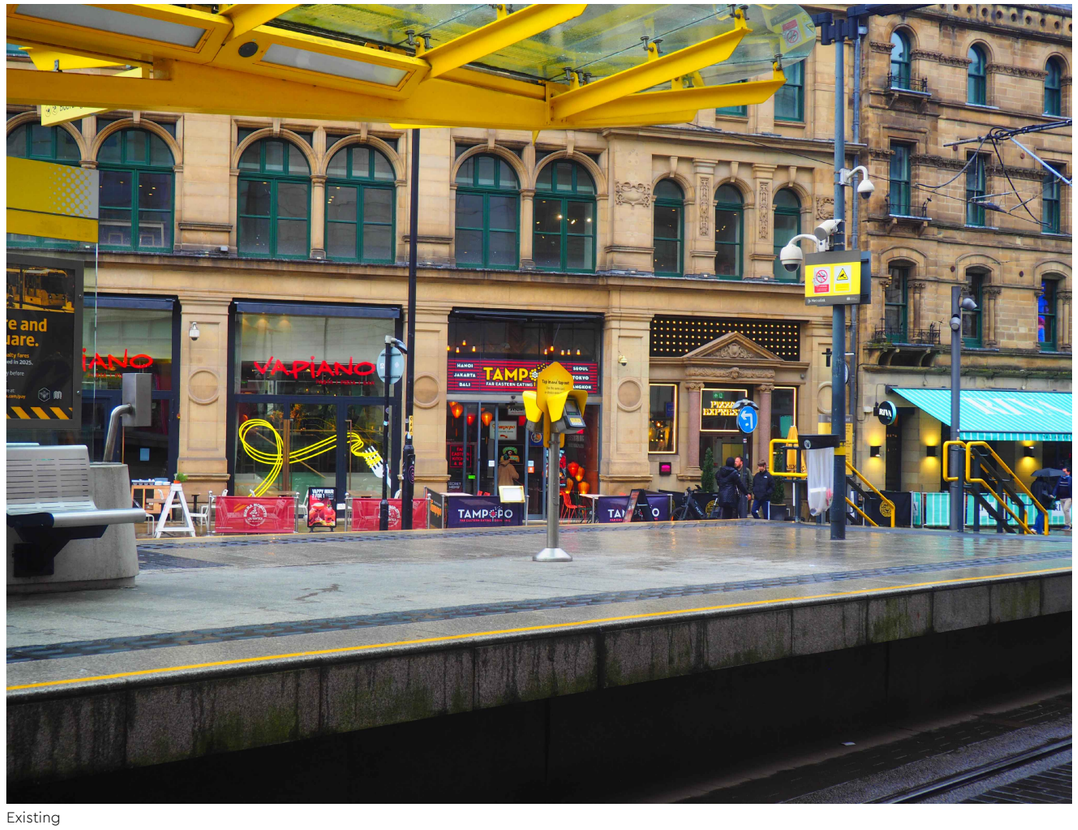

Existing

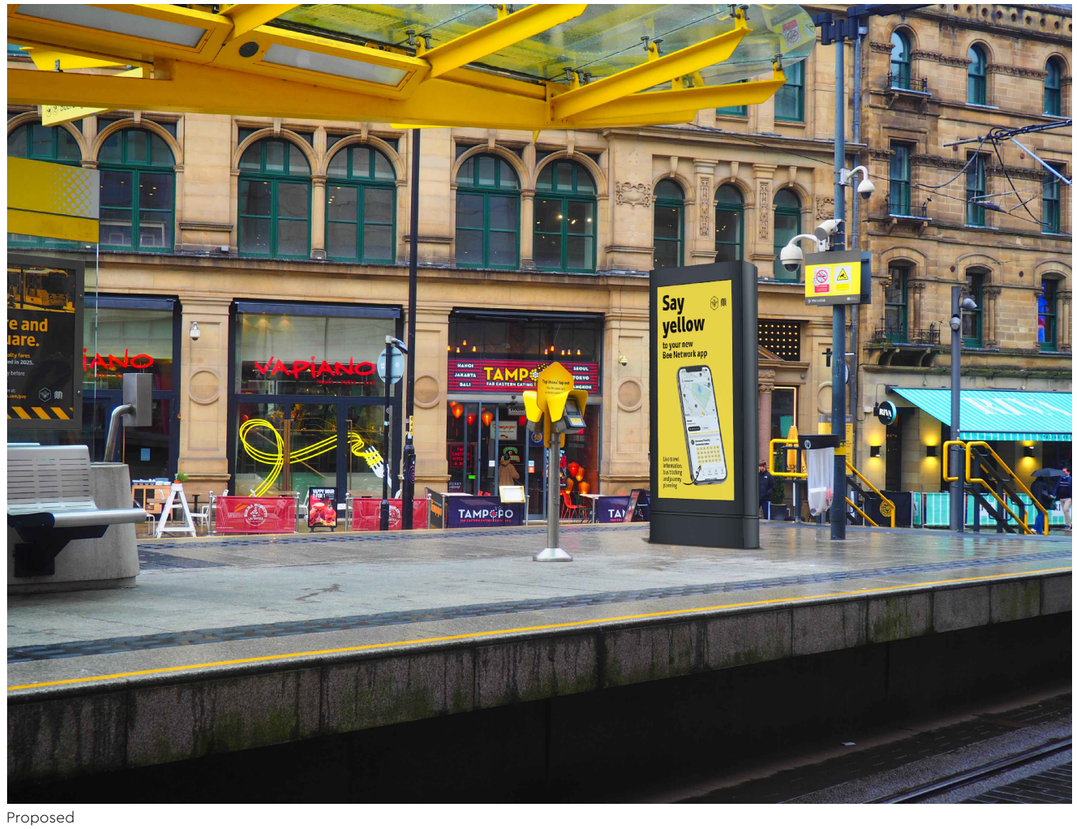

Proposed

Adfolio Ltd.
Registered office address: C/o Dunnell Accounting, Studio 20, Meantime Studios, 14 Feathers Place, London, England, SE10 F. +44 7855 760 954
E. james@adfolio.co.uk
W. www.adfolio.co.uk

It is assumed that all works will be carried out by a competent contractor working, where appropriate, to an approved method statement.
All information is to be checked onsite for accuracy and fit.
Only drawings with Construction status with the most recent revision are to be used for construction.

Title
Advertising Existing and Proposed CGIS

Address
Exchange Square Tram Stop, Manchester

Client

Job No.
K/XX

Issued
29/05/26

Scale
NTS @ A3

Key