

Notes :
1. Should any discrepancies be found on this drawing, inform jmarchitects.
2. Copyright of this drawing is owned by jmarchitects.
3. This drawing is to be printed in full colour.
4. jmarchitects are not responsible for the content of information from other parties represented on this drawing.
5. This drawing should not be scaled, figured dimensions only to be used.

Structural information is indicative only. For all structural information, refer to the Structural Engineer's drawings and specifications.

1:100
2m 0m 2m 4m 6m 8m 10m

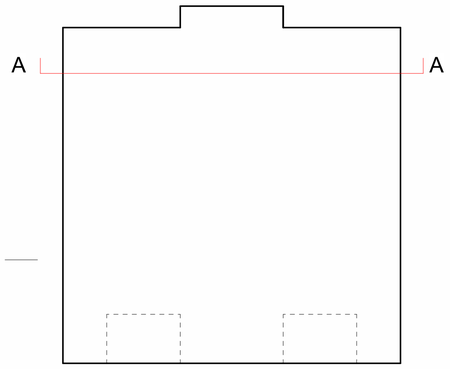

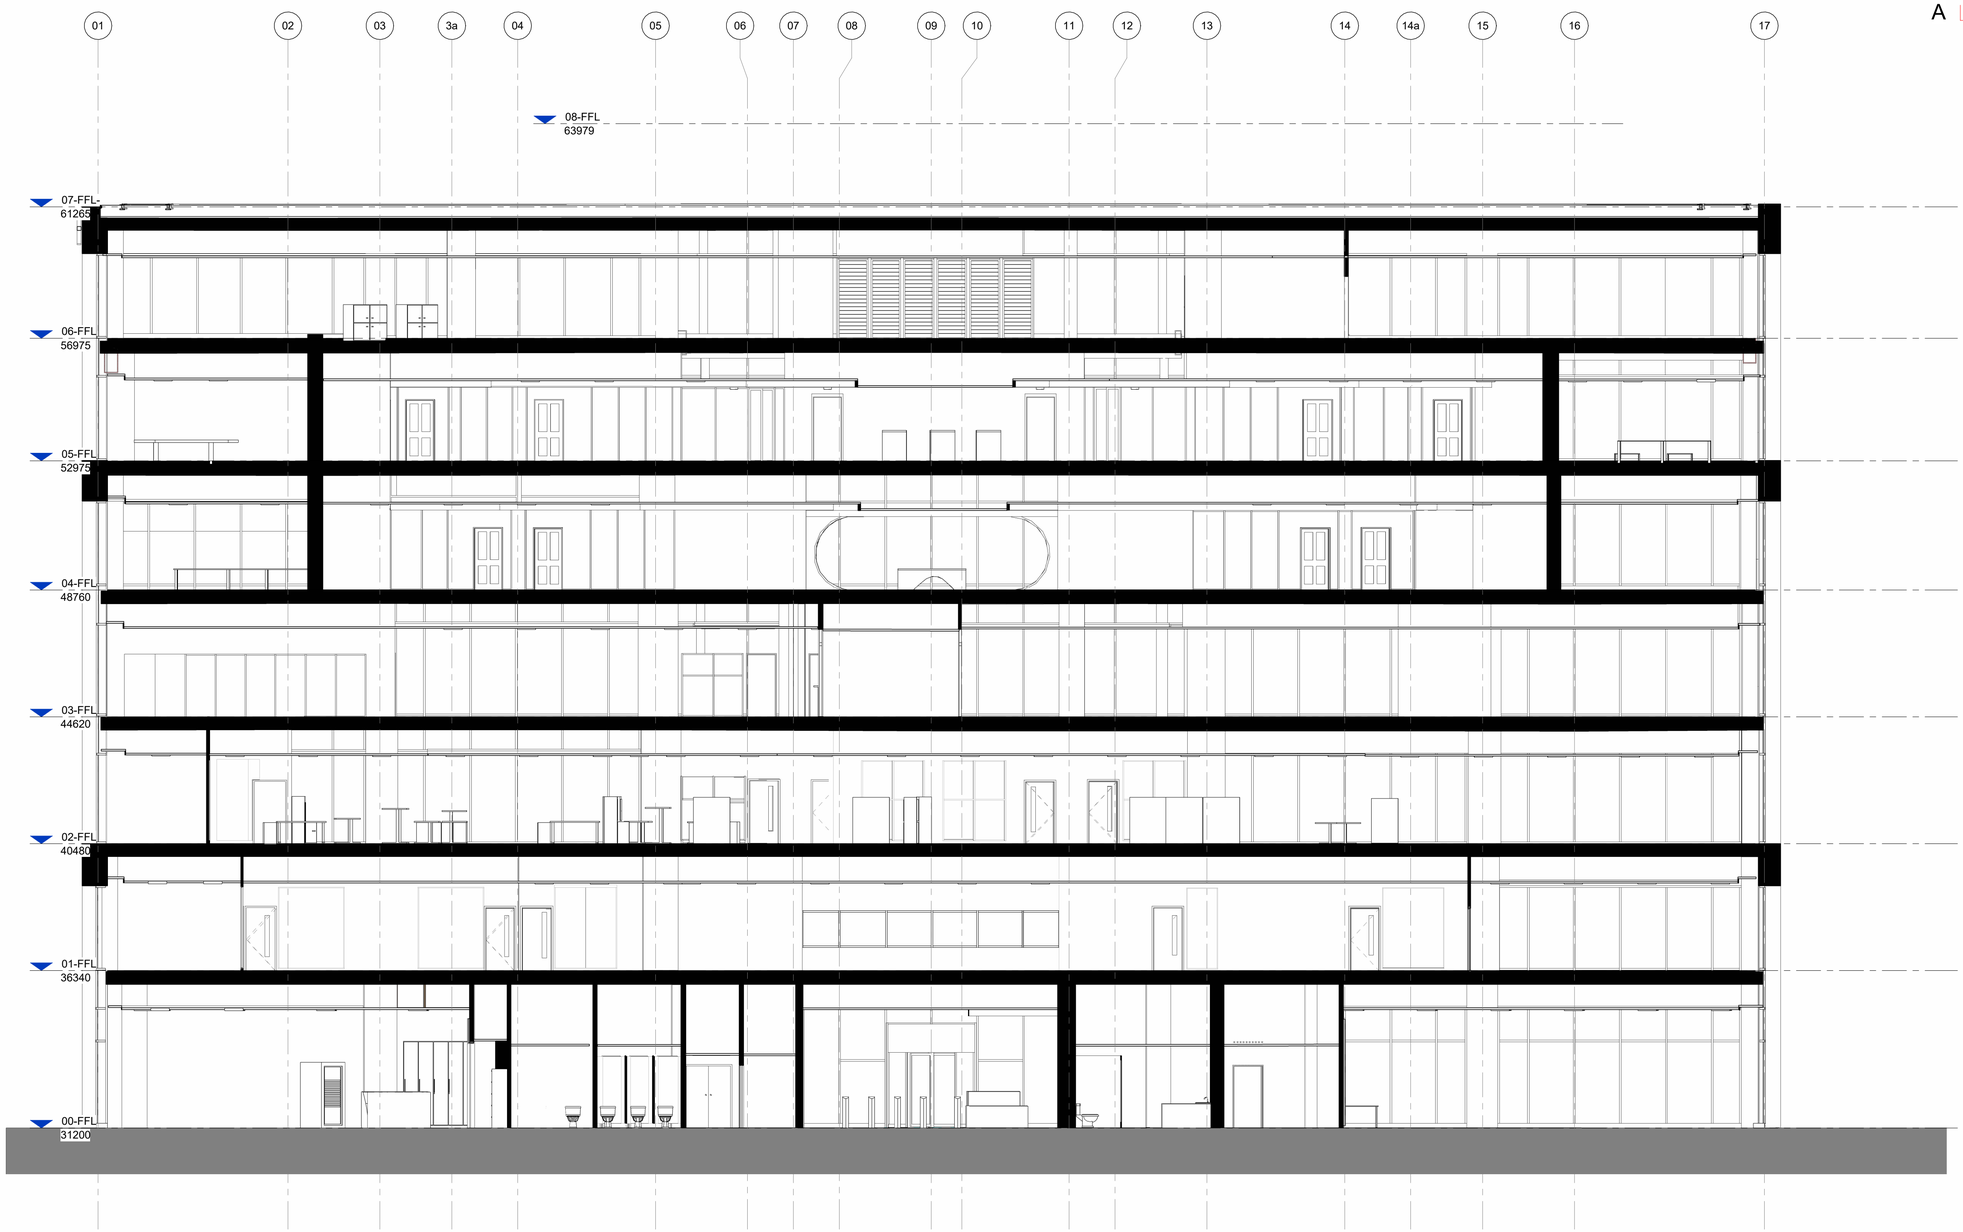

These drawings demonstrate a cumulative proposal that includes the design that falls under planning application reference 142576/FO/2025 (already approved) and further design development. These are clearly marked on the proposed drawings with the previous proposal faded out for clarity.

Section AA-Existing

1 : 100

Rev	Description	Date	Drn By	Chk By
P01	Project code changed - Issued for Planning	2026.06.24	AK	SK

jmarchitects

Project
One Tony Wilson Place

Title
Existing-Section AA

Client
Ralion Property II Limited

Purpose :
For Planning

Scale :
1:100 @ A1

3A | 54 Princess Street
Manchester
M1 6HS

T: 0161 200 6300
E: man@jmarchitects.net
W: www.jmarchitects.net

Drawing Number

Project Code - Originator - Spatial - Form - Discipline - Package / Number	Revision	JMA Project Number
26012-JMA-ZZ-DR-A-PL5001	P01	7124

Version: 00.00.14