
Notes :
1. Should any discrepancies be found on this drawing, inform jmarchitects.
2. Copyright of this drawing is owned by jmarchitects.
3. This drawing is to be printed in full colour.
4. jmarchitects are not responsible for the content of information from other parties represented on this drawing.
5. This drawing should not be scaled, figured dimensions only to be used.

Structural information is indicative only. For all structural information, refer to the Structural Engineer's drawings and specifications.

1:50
1m 0m 1m 2m 3m 4m 5m

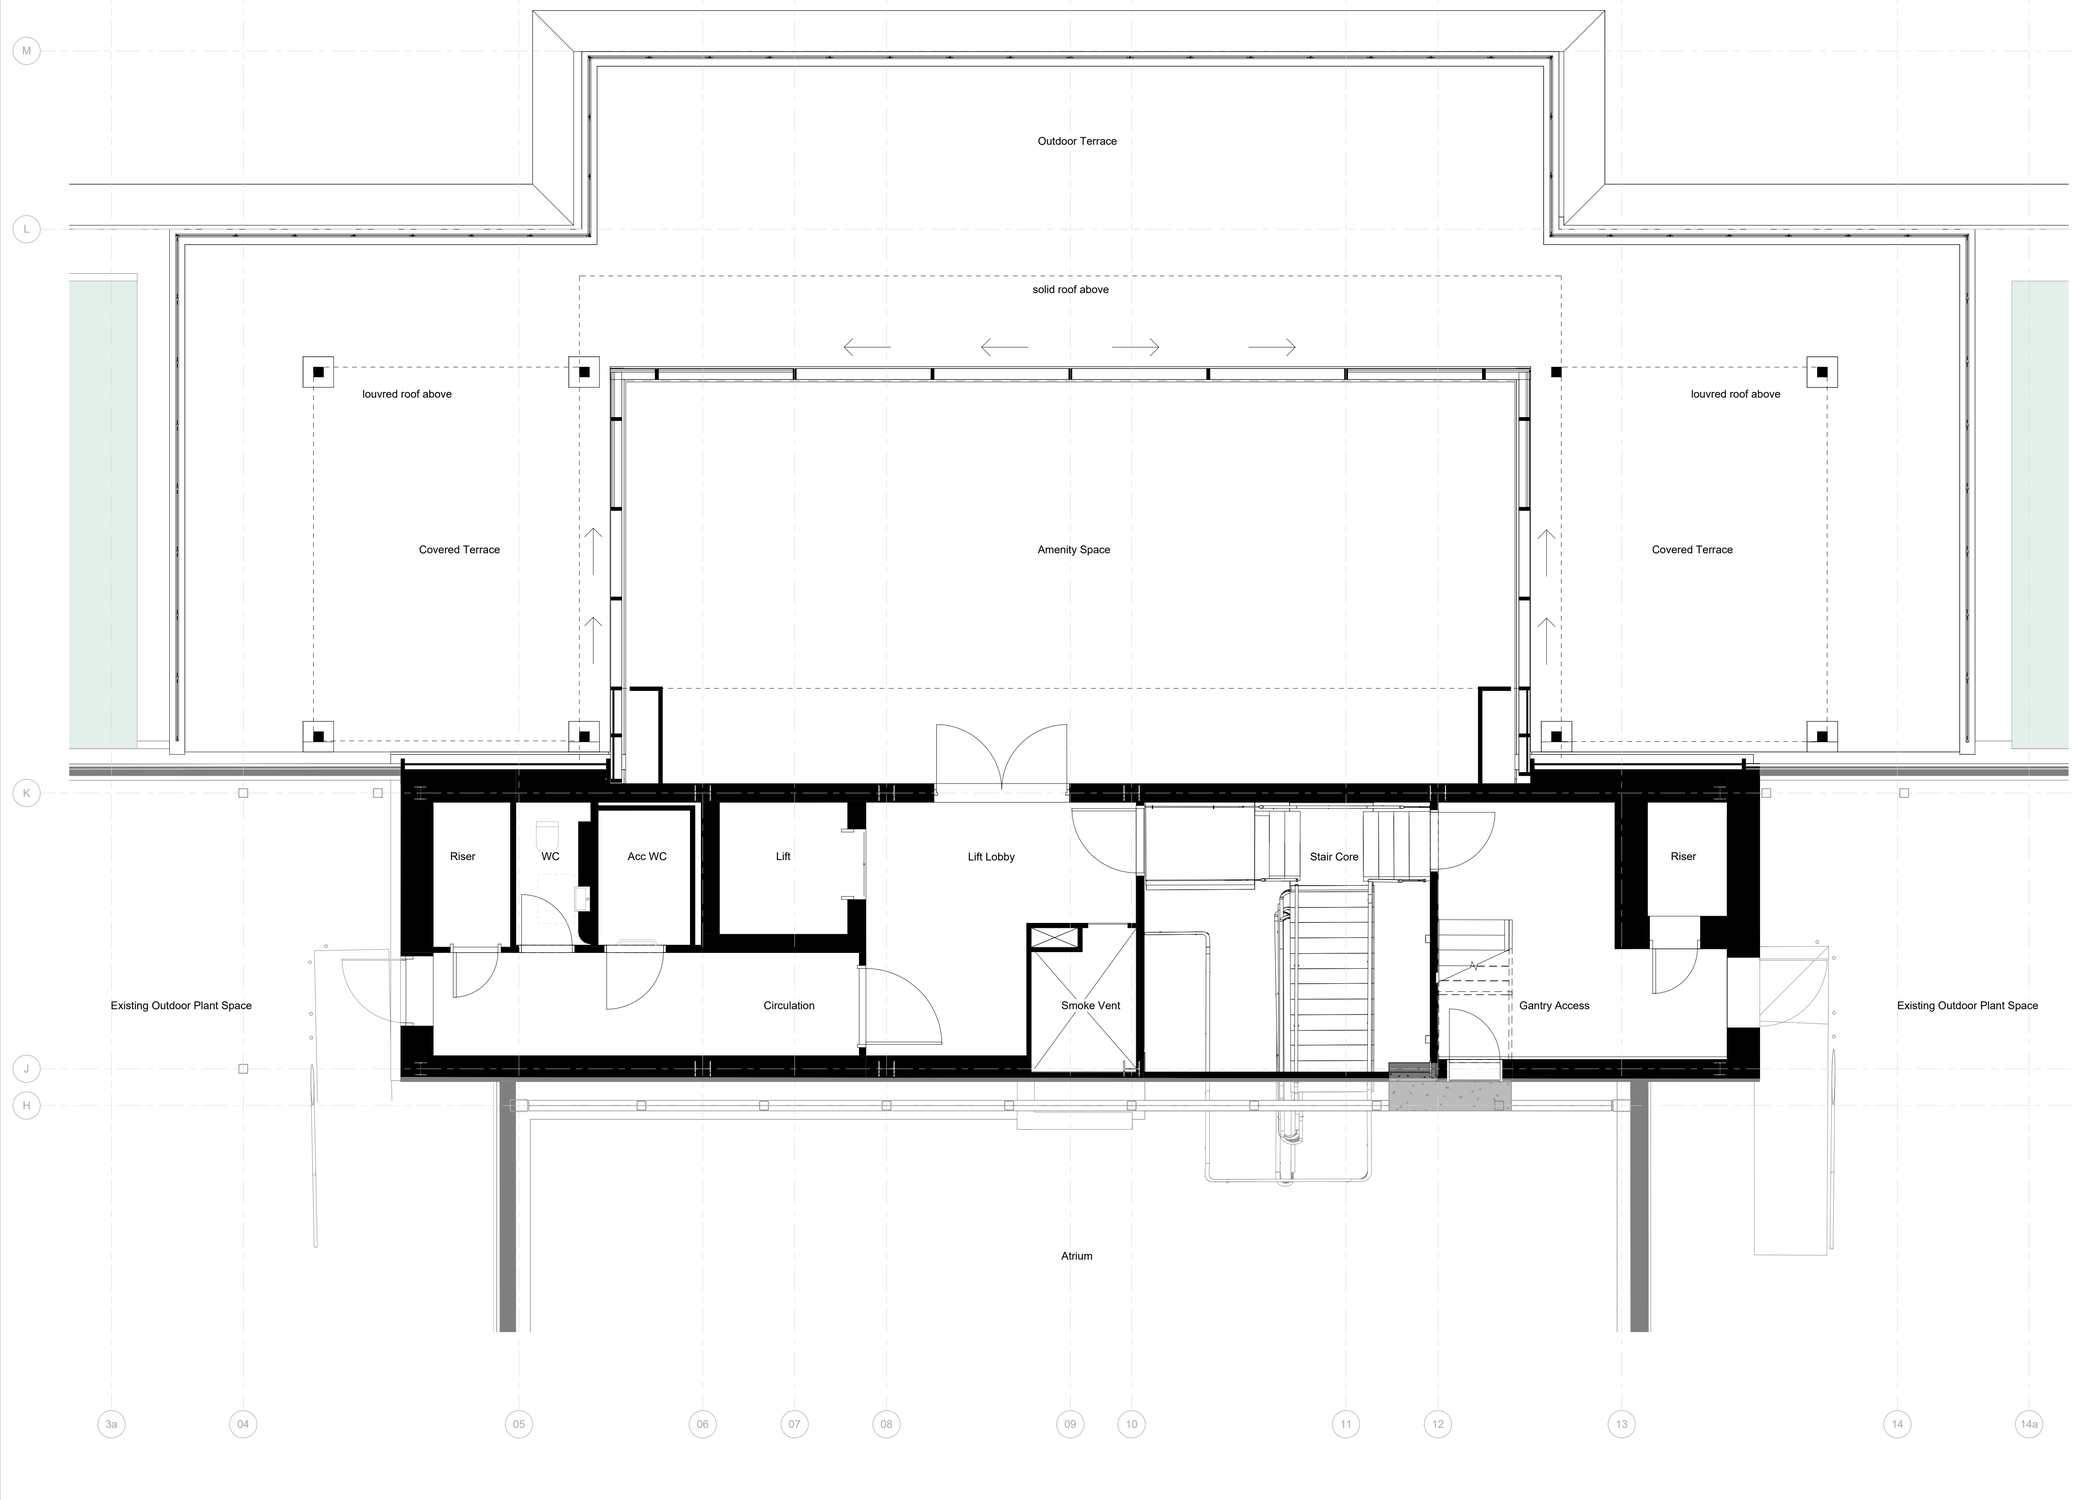

These drawings demonstrate a cumulative proposal that includes the design that falls under planning application reference 142576/FO/2025 (already approved) and further design development. These are clearly marked on the proposed drawings with the previous proposal faded out for clarity.

Rev	Description	Date	Drn By	Chk By
P01	Project code changed, previous application proposal greyed out for clarity - Issued for Planning	2026.06.24	AK	SK

jmarchitects

3A | 54 Princess Street
Manchester
M1 6HS

T: 0161 200 6300
E: man@jmarchitects.net
W: www.jmarchitects.net

Project
One Tony Wilson Place

Title
Proposed Roof Terrace Plan

Client
Ralion Property II Limited

Purpose :
For Planning

Scale :
As indicated @ A1

Drawing Number
Project Code - Originator - Spatial - Form - Discipline - Package / Number
26012-JMA-07-DR-A-PL0002

Revision
P01

JMA Project Number
7124