
Notes :
1. Should any discrepancies be found on this drawing, inform jmarchitects.
2. Copyright of this drawing is owned by jmarchitects.
3. This drawing is to be printed in full colour.
4. jmarchitects are not responsible for the content of information from other parties represented on this drawing.
5. This drawing should not be scaled, figured dimensions only to be used.

Structural information is indicative only. For all structural information, refer to the Structural Engineer's drawings and specifications.

1:1250

25m 0m 25m 50m 75m 100m 125m

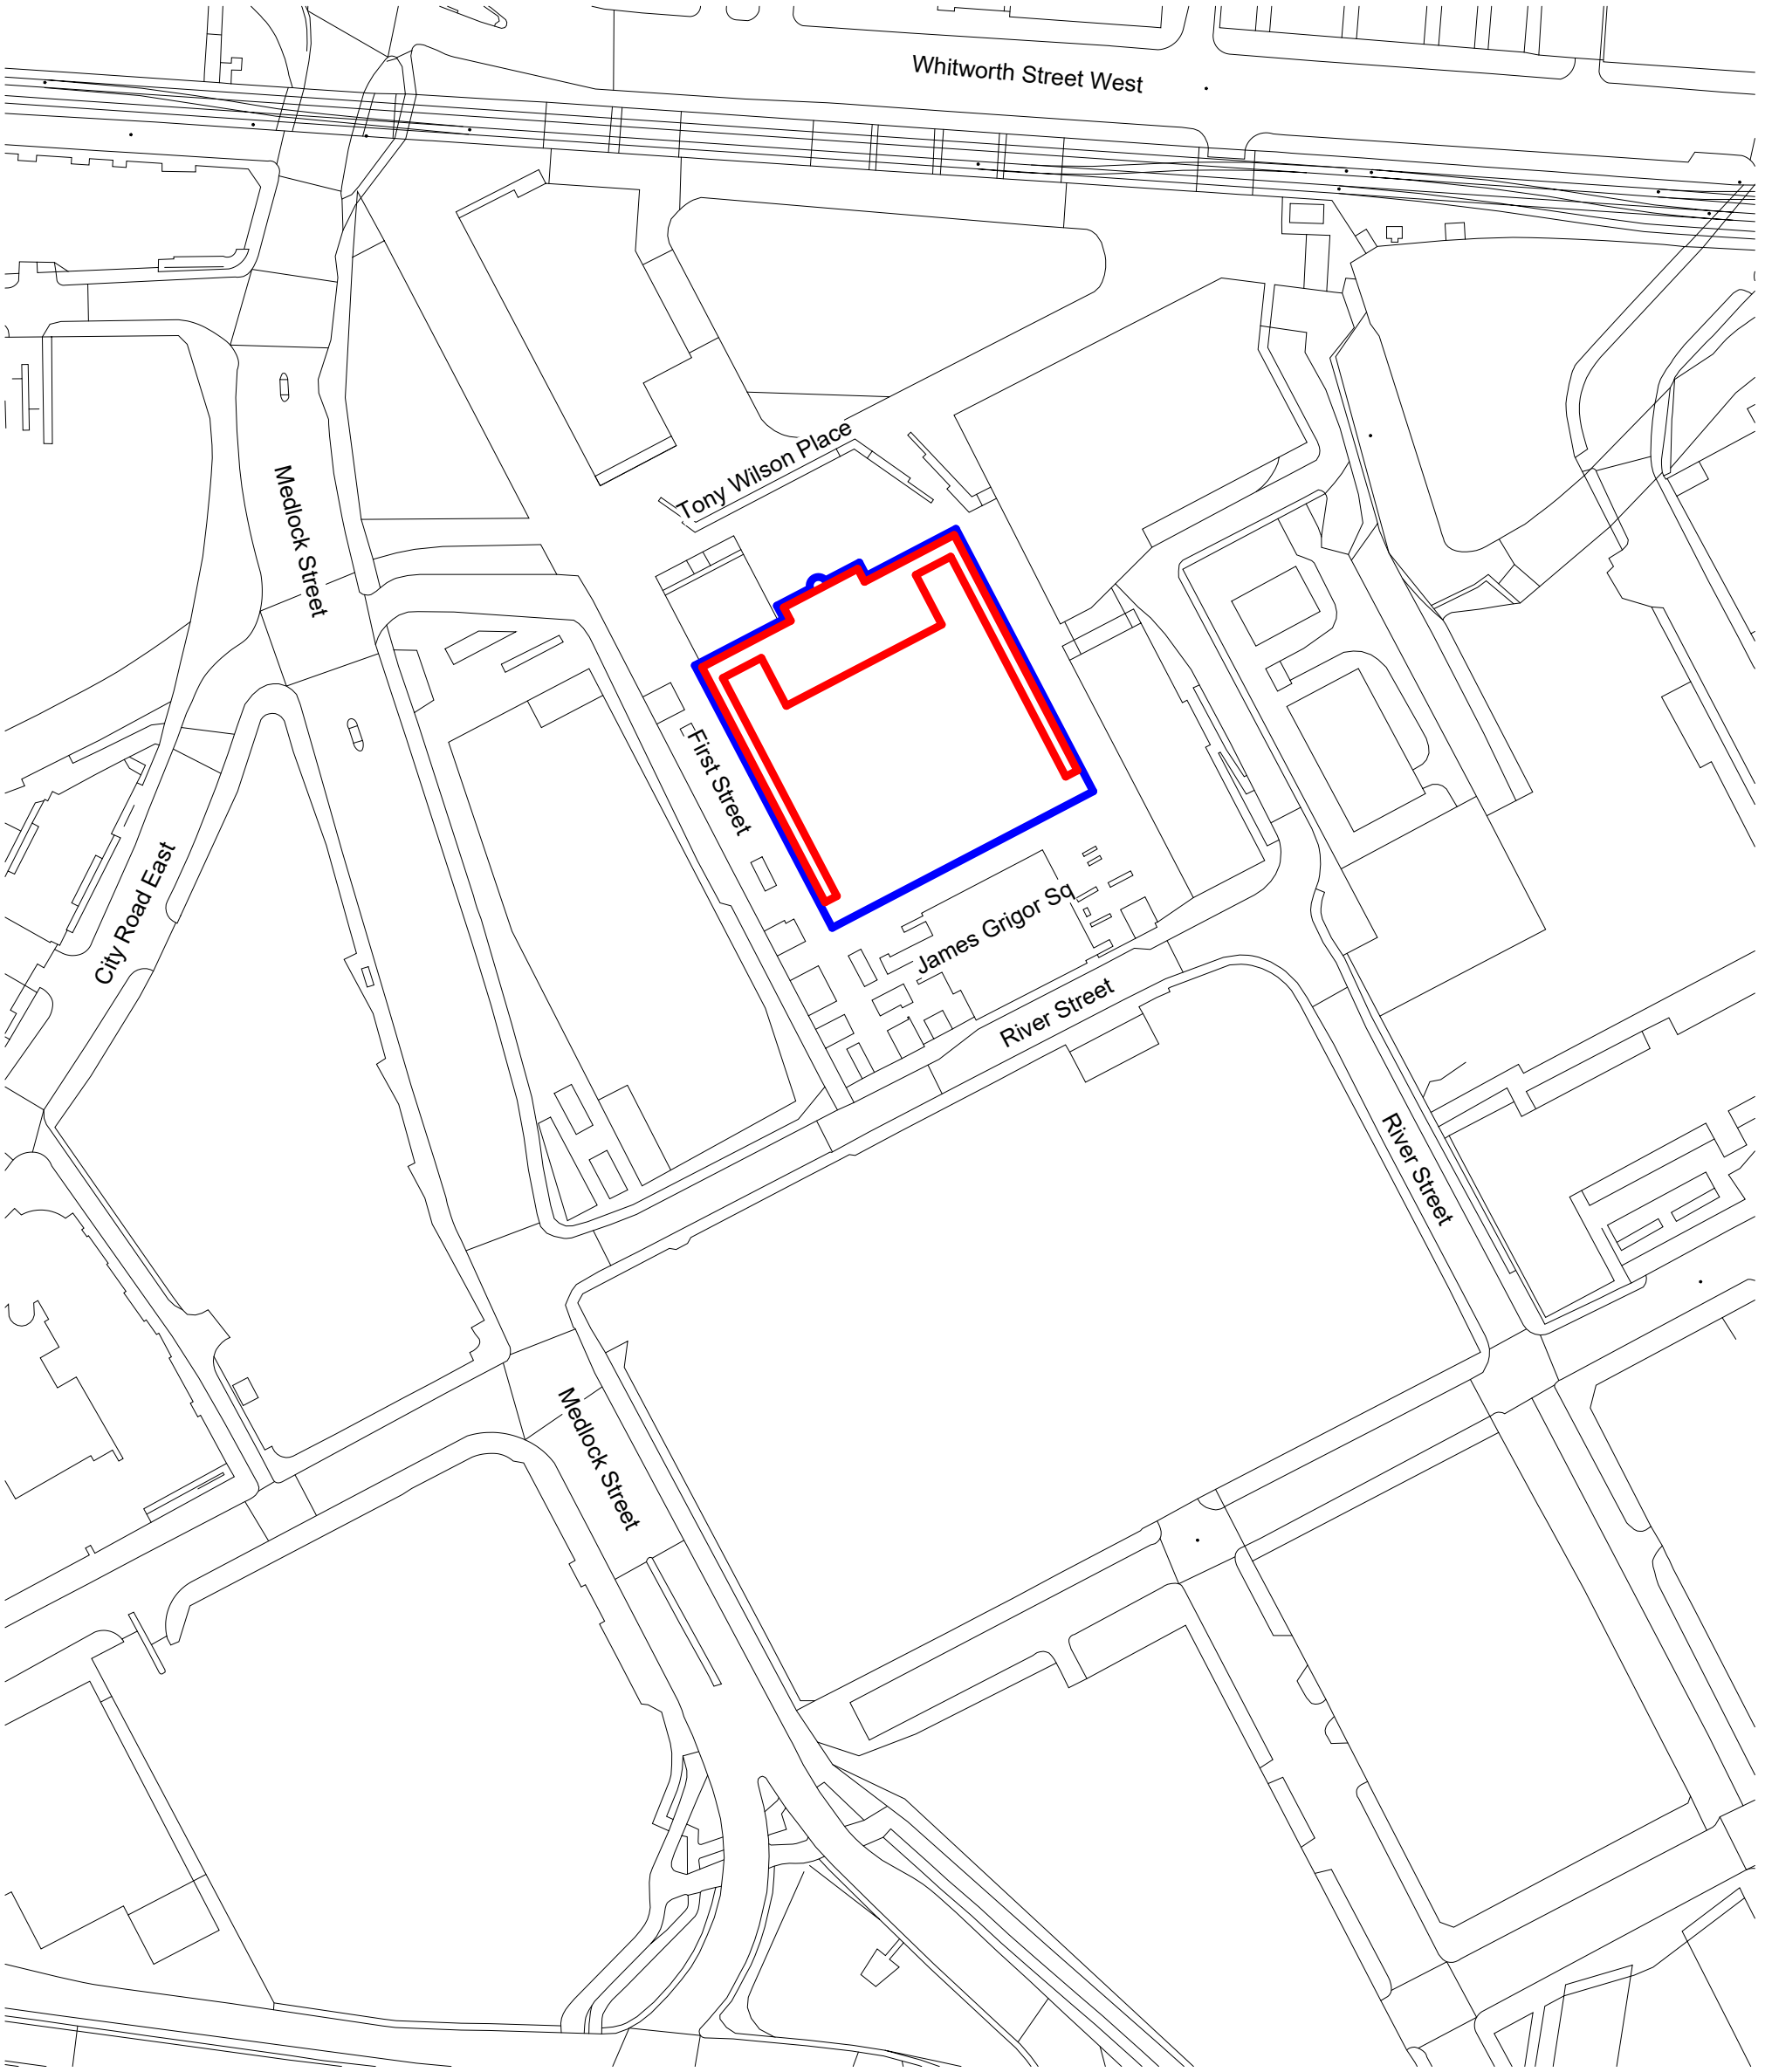

These drawings demonstrate a cumulative proposal that includes the design that falls under planning application reference 142576/FO/2025 (already approved) and further design development. These are clearly marked on the proposed drawings with the previous proposal faded out for clarity.

REV	DESCRIPTION	DATE	DRN BY	CKD BY
P02	Project code changed - Issued for Planning	2026.06.24	AK	SK
P01	First Issue	2026.06.03	AK	SK

Project
One Tony Wilson Place

Title
Location Plan

Client
Ralion Property II Limited

Purpose :
For Planning

Scale :
1:1250@A3

JMA Project Number :
7124

Drawing Number

Project Code - Originator - Spatial - Form - Discipline - Package / Number	Revision
26012-JMA-ZZ-DR-A-PL100	P02

jmarchitects
3A | 54 Princess Street
Manchester
M1 6HS
T: 0161 200 6300
E: man@jmarchitects.net
W: www.jmarchitects.net

Version : 00.00.12