




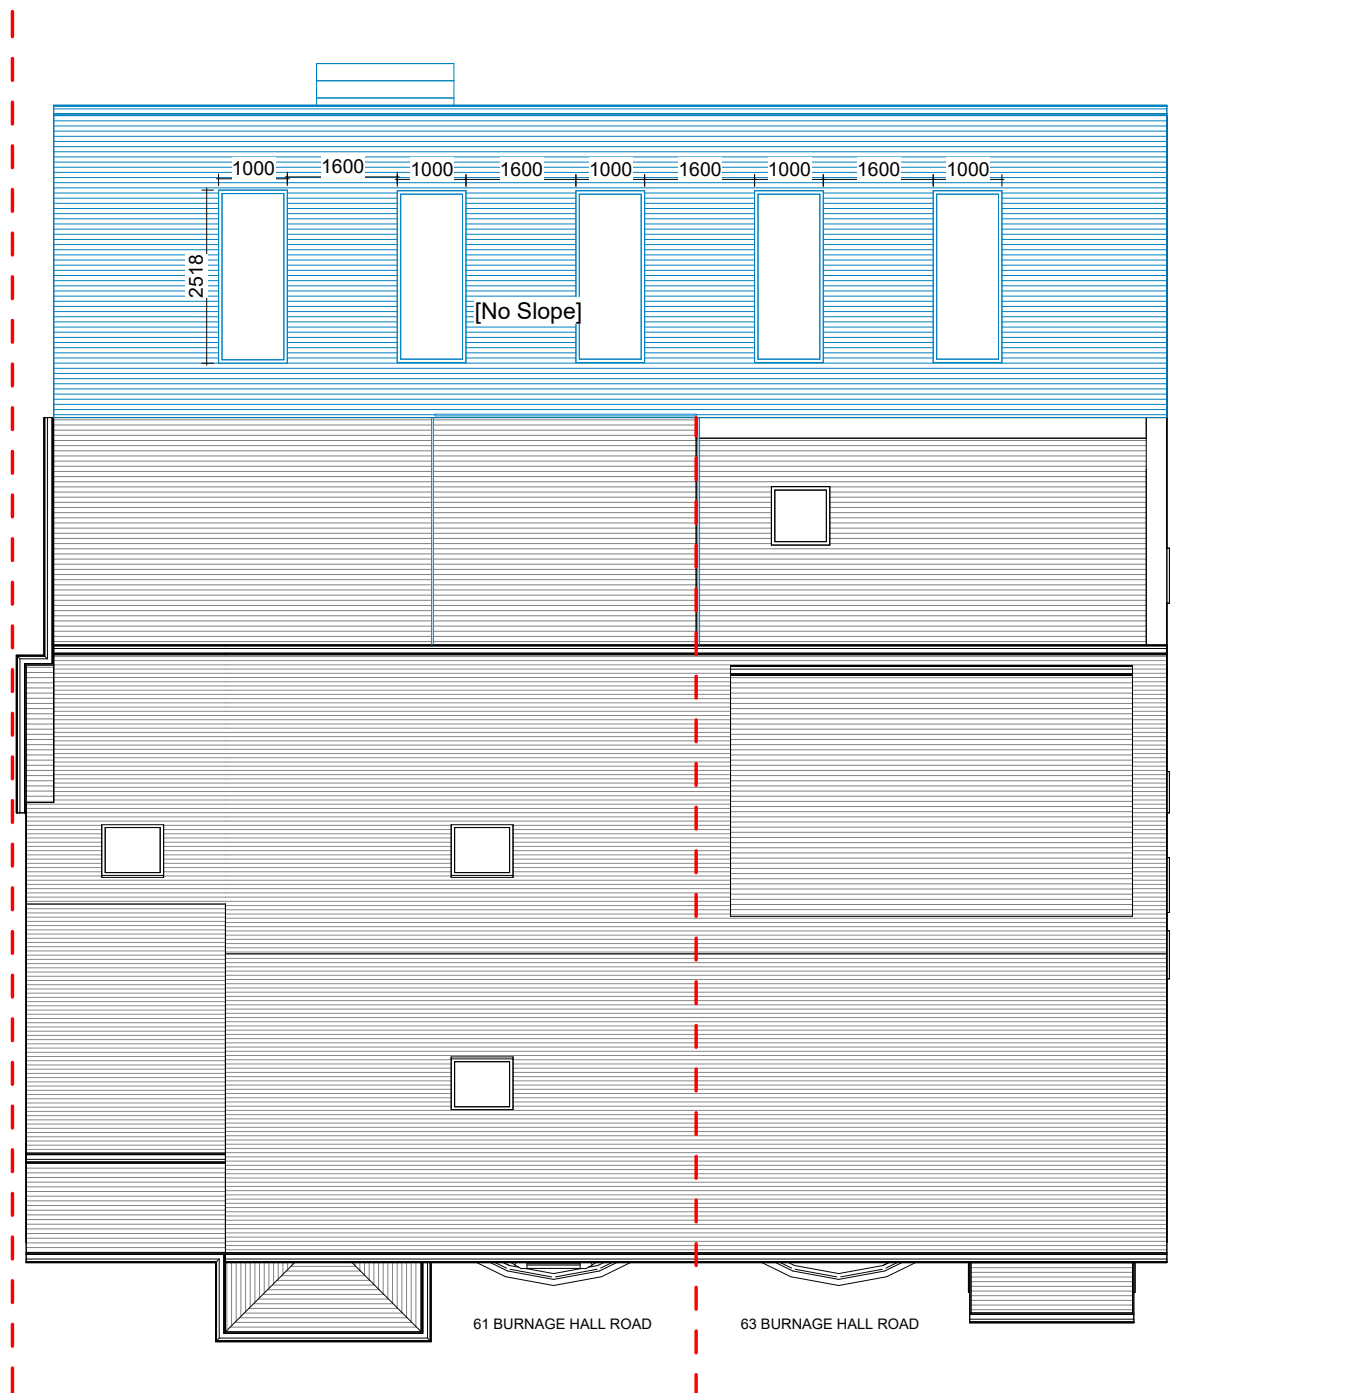


1 4.Roof Proposed
1 : 100

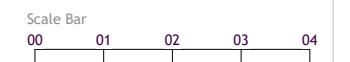

© 2024 NFA Architectural Consultants - DRAWINGS NOT TO BE SCALED FOR CONSTRUCTION. - CONTRACTOR TO CHECK ALL DIMENSIONS BEFORE ORDERING ANY STEEL WORK. - ALL MATERIALS AND WORKMANSHIP MUST FULLY COMPLY WITH ALL CURRENT BRITISH STANDARDS AND CODES OF PRACTICE. - ANY DRAWING ERRORS AND OMISSIONS TO BE REPORTED TO NFA ARCHITECTURAL CONSULTANTS.	Client Name MR ASAD SHEIKH	Section SINGLE STOREY REAR EXTENSION	Drawing Title ROOF PLANS	EXISTING STRUCTURE STR. TO BE DEMOLISHED PROPOSED STRUCTURE		Project No. 2024-03-M19 2JP
	Project Address 61, 63 BURNAGE HALL ROAD, MANCHESTER, M19 2JP	Stage ARCHITECTURAL PLANNING	Drawing Status FOR APPROVAL			Drawing No. PLANNING - 002
						Revision No. 02
						Scale at A3 1:100
						Date 09-07-2025

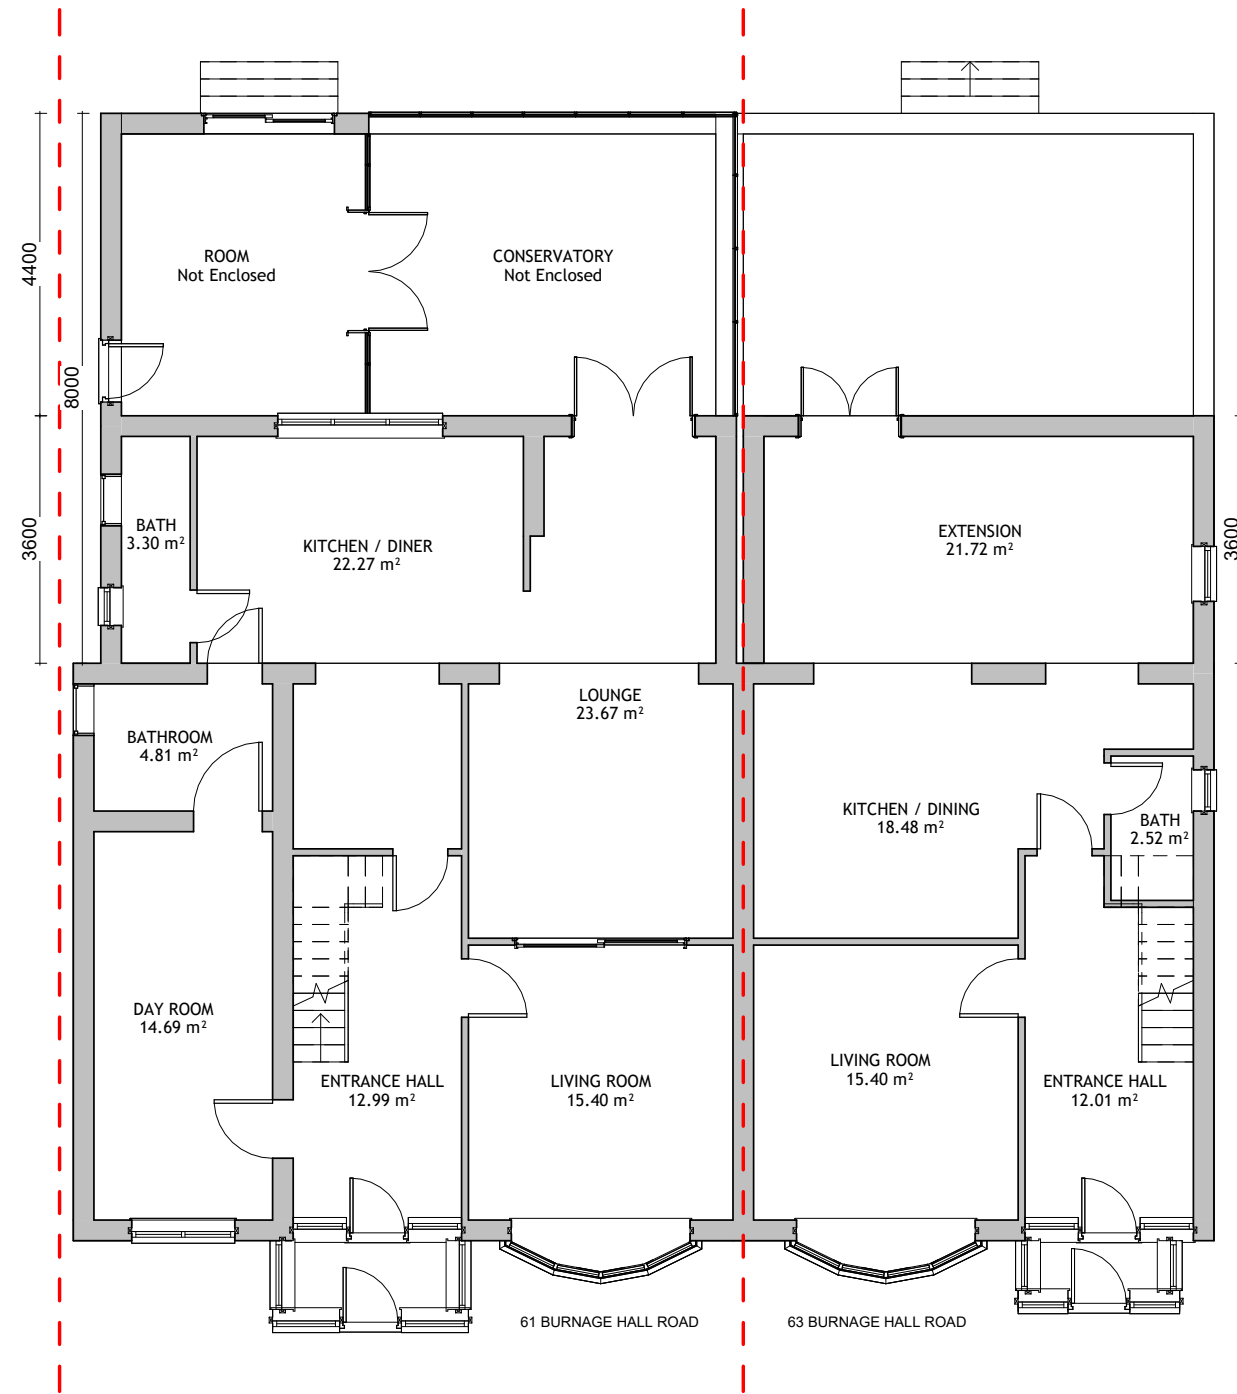


1 1.GF Existing
1 : 100

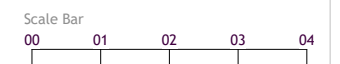


© 2024 NFA Architectural Consultants - DRAWINGS NOT TO BE SCALED FOR CONSTRUCTION. - CONTRACTOR TO CHECK ALL DIMENSIONS BEFORE ORDERING ANY STEEL WORK. - ALL MATERIALS AND WORKMANSHIP MUST FULLY COMPLY WITH ALL CURRENT BRITISH STANDARDS AND CODES OF PRACTICE. - ANY DRAWING ERRORS AND OMISSIONS TO BE REPORTED TO NFA ARCHITECTURAL CONSULTANTS.	Client Name MR ASAD SHEIKH	Section SINGLE STOREY REAR EXTENSION	Drawing Title EXISTING PLANS	EXISTING STRUCTURE STR. TO BE DEMOLISHED PROPOSED STRUCTURE		Project No. 2024-03-M19 2JP
	Project Address 61, 63 BURNAGE HALL ROAD, MANCHESTER, M19 2JP	Stage ARCHITECTURAL PLANNING	Drawing Status FOR APPROVAL			Drawing No. PLANNING - 003
						Revision No. 02
						Scale at A3 1:100
						Date 09-07-2025




1 2.FF Existing
1 : 100

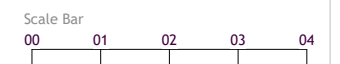

© 2024 NFA Architectural Consultants - DRAWINGS NOT TO BE SCALED FOR CONSTRUCTION. - CONTRACTOR TO CHECK ALL DIMENSIONS BEFORE ORDERING ANY STEEL WORK. - ALL MATERIALS AND WORKMANSHIP MUST FULLY COMPLY WITH ALL CURRENT BRITISH STANDARDS AND CODES OF PRACTICE. - ANY DRAWING ERRORS AND OMISSIONS TO BE REPORTED TO NFA ARCHITECTURAL CONSULTANTS.	Client Name MR ASAD SHEIKH	Section SINGLE STOREY REAR EXTENSION	Drawing Title EXISTING PLANS	EXISTING STRUCTURE STR. TO BE DEMOLISHED PROPOSED STRUCTURE		Project No. 2024-03-M19 2JP
	Project Address 61, 63 BURNAGE HALL ROAD, MANCHESTER, M19 2JP	Stage ARCHITECTURAL PLANNING	Drawing Status FOR APPROVAL			Drawing No. PLANNING - 004
						Revision No. 02
						Scale at A3 1:100
						Date 09-07-2025

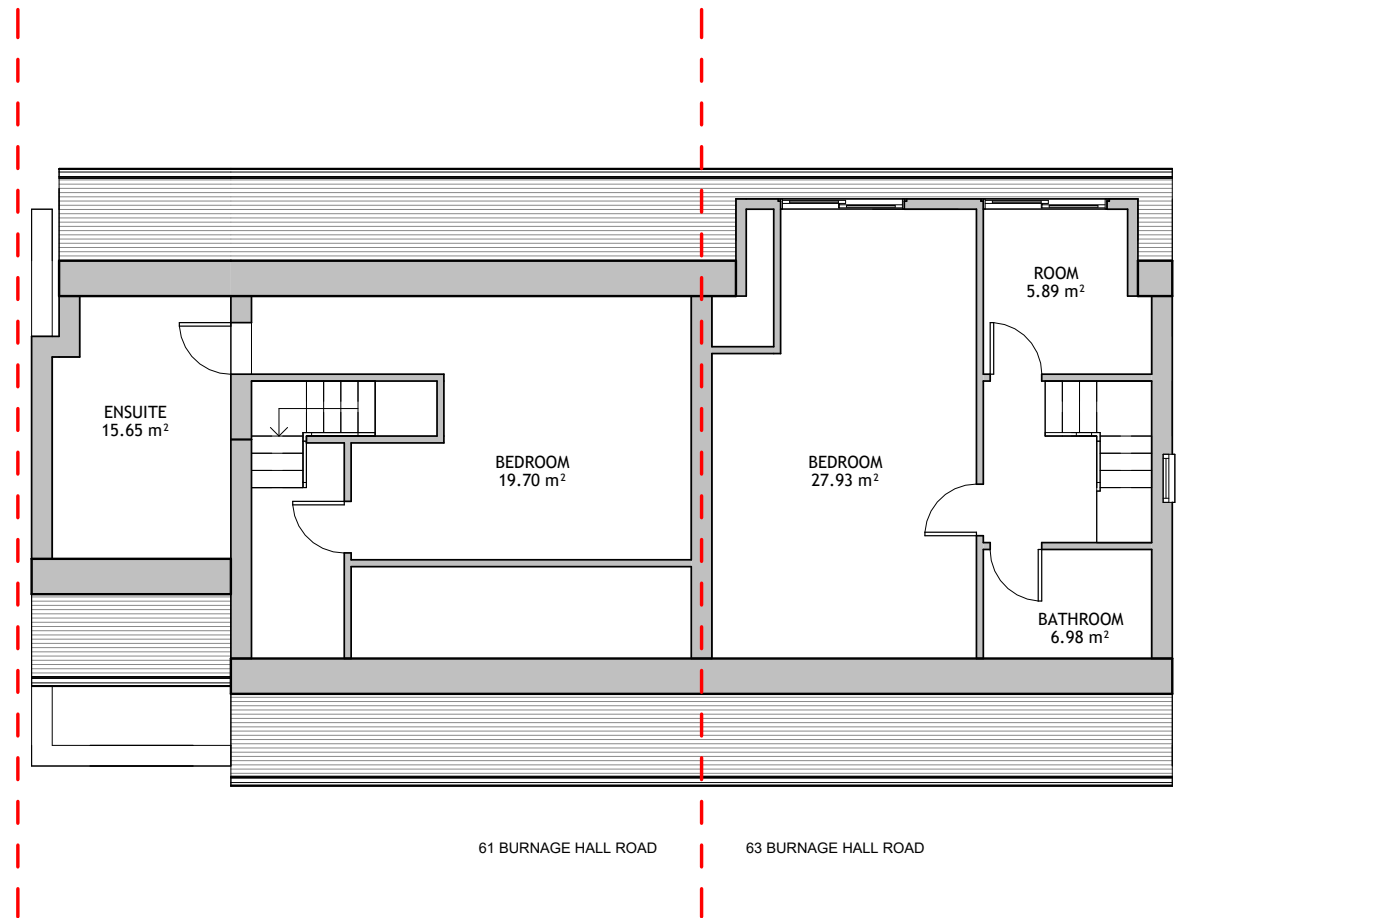

1 3.Loft Existing
1 : 100

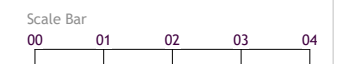

© 2024 NFA Architectural Consultants - DRAWINGS NOT TO BE SCALED FOR CONSTRUCTION. - CONTRACTOR TO CHECK ALL DIMENSIONS BEFORE ORDERING ANY STEEL WORK. - ALL MATERIALS AND WORKMANSHIP MUST FULLY COMPLY WITH ALL CURRENT BRITISH STANDARDS AND CODES OF PRACTICE. - ANY DRAWING ERRORS AND OMISSIONS TO BE REPORTED TO NFA ARCHITECTURAL CONSULTANTS.	Client Name MR ASAD SHEIKH	Section SINGLE STOREY REAR EXTENSION	Drawing Title EXISTING PLANS	EXISTING STRUCTURE STR. TO BE DEMOLISHED PROPOSED STRUCTURE		Project No. 2024-03-M19 2JP
	Project Address 61, 63 BURNAGE HALL ROAD, MANCHESTER, M19 2JP	Stage ARCHITECTURAL PLANNING	Drawing Status FOR APPROVAL			Drawing No. PLANNING - 005
						Revision No. 02
						Scale at A3 1:100
						Date 09-07-2025



1

1 : 100




2

1 : 100


© 2024 NFA Architectural Consultants - DRAWINGS NOT TO BE SCALED FOR CONSTRUCTION. - CONTRACTOR TO CHECK ALL DIMENSIONS BEFORE ORDERING ANY STEEL WORK, - ALL MATERIALS AND WORKMANSHIP MUST FULLY COMPLY WITH ALL CURRENT BRITISH STANDARDS AND CODES OF PRACTICE. - ANY DRAWING ERRORS AND OMISSIONS TO BE REPORTED TO NFA ARCHITECTURAL CONSULTANTS.	Client Name MR ASAD SHEIKH	Section SINGLE STOREY REAR EXTENSION	Drawing Title EXISTING ELEVATIONS	EXISTING STRUCTURE STR. TO BE DEMOLISHED PROPOSED STRUCTURE		Project No. 2024-03-M19 2JP
	Project Address 61, 63 BURNAGE HALL ROAD, MANCHESTER, M19 2JP	Stage ARCHITECTURAL PLANNING	Drawing Status FOR APPROVAL	Drawing No. PLANNING - 006		
				Revision No. 02		
				Scale at A3 1:100		
				Date 09-07-2025		




1 North Existing
1 : 100

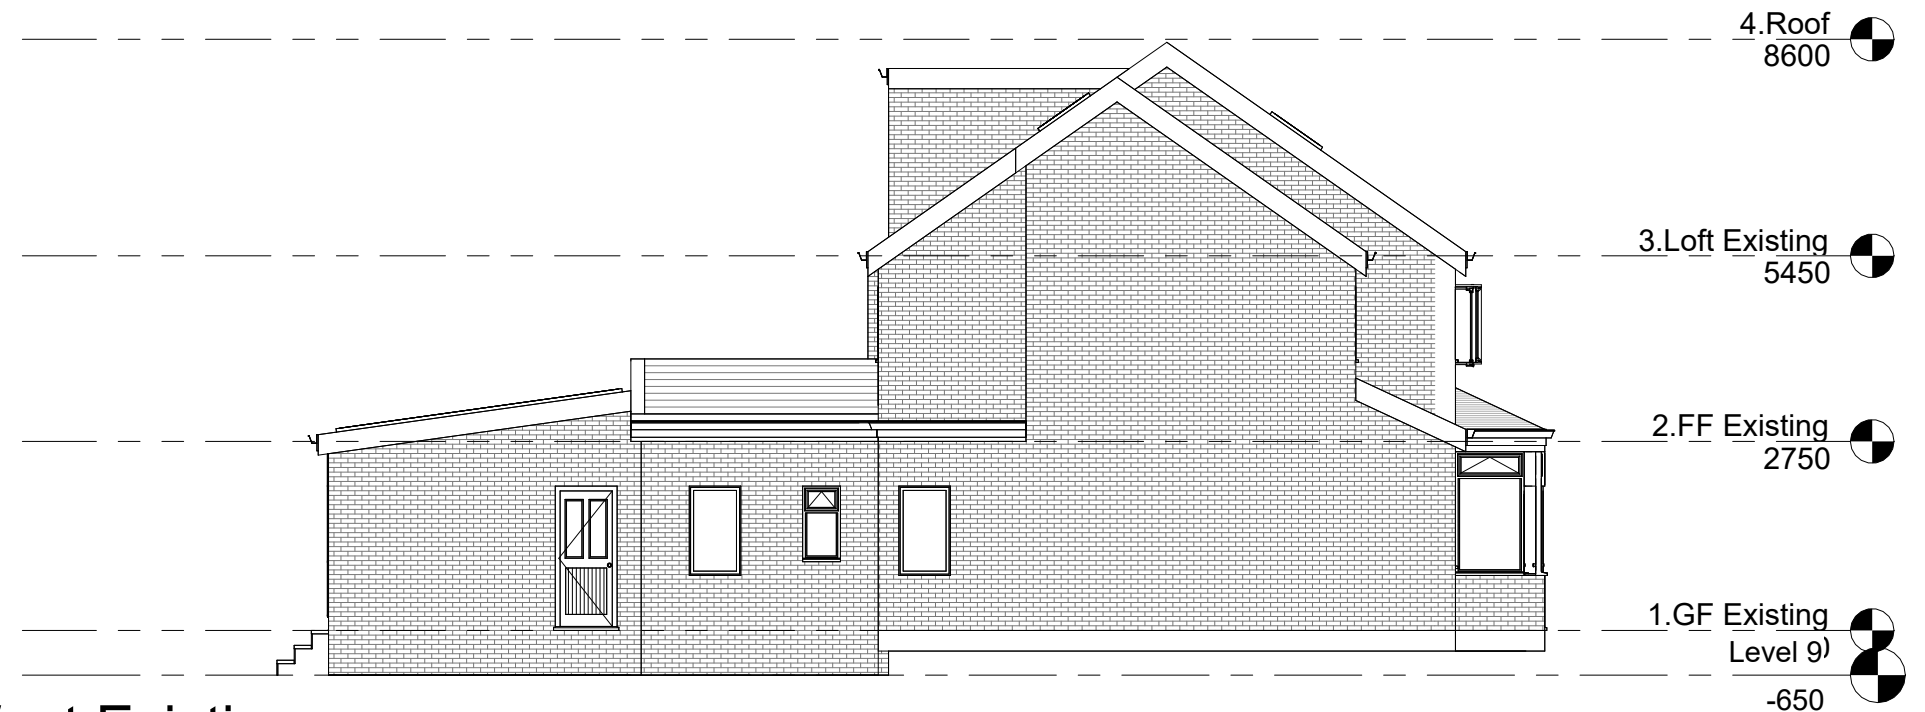


2 West Existing
1 : 100

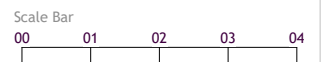


© 2024 NFA Architectural Consultants - DRAWINGS NOT TO BE SCALED FOR CONSTRUCTION. - CONTRACTOR TO CHECK ALL DIMENSIONS BEFORE ORDERING ANY STEEL WORK. - ALL MATERIALS AND WORKMANSHIP MUST FULLY COMPLY WITH ALL CURRENT BRITISH STANDARDS AND CODES OF PRACTICE. - ANY DRAWING ERRORS AND OMISSIONS TO BE REPORTED TO NFA ARCHITECTURAL CONSULTANTS.	Client Name MR ASAD SHEIKH	Section SINGLE STOREY REAR EXTENSION	Drawing Title EXISTING ELEVATIONS	EXISTING STRUCTURE STR. TO BE DEMOLISHED PROPOSED STRUCTURE		Project No. 2024-03-M19 2JP
	Project Address 61, 63 BURNAGE HALL ROAD, MANCHESTER, M19 2JP	Stage ARCHITECTURAL PLANNING	Drawing Status FOR APPROVAL			Drawing No. PLANNING - 007
						Revision No. 02
						Scale at A3 1:100
						Date 09-07-2025

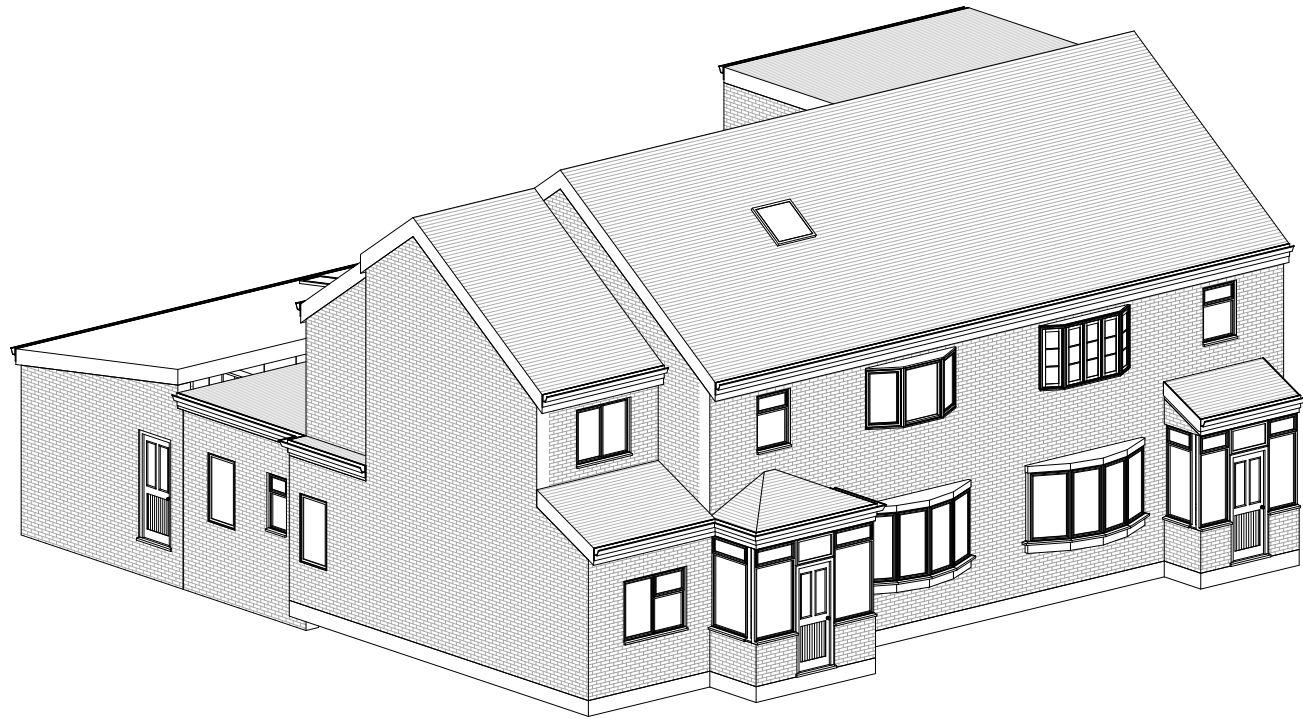


2 3D Existing 2

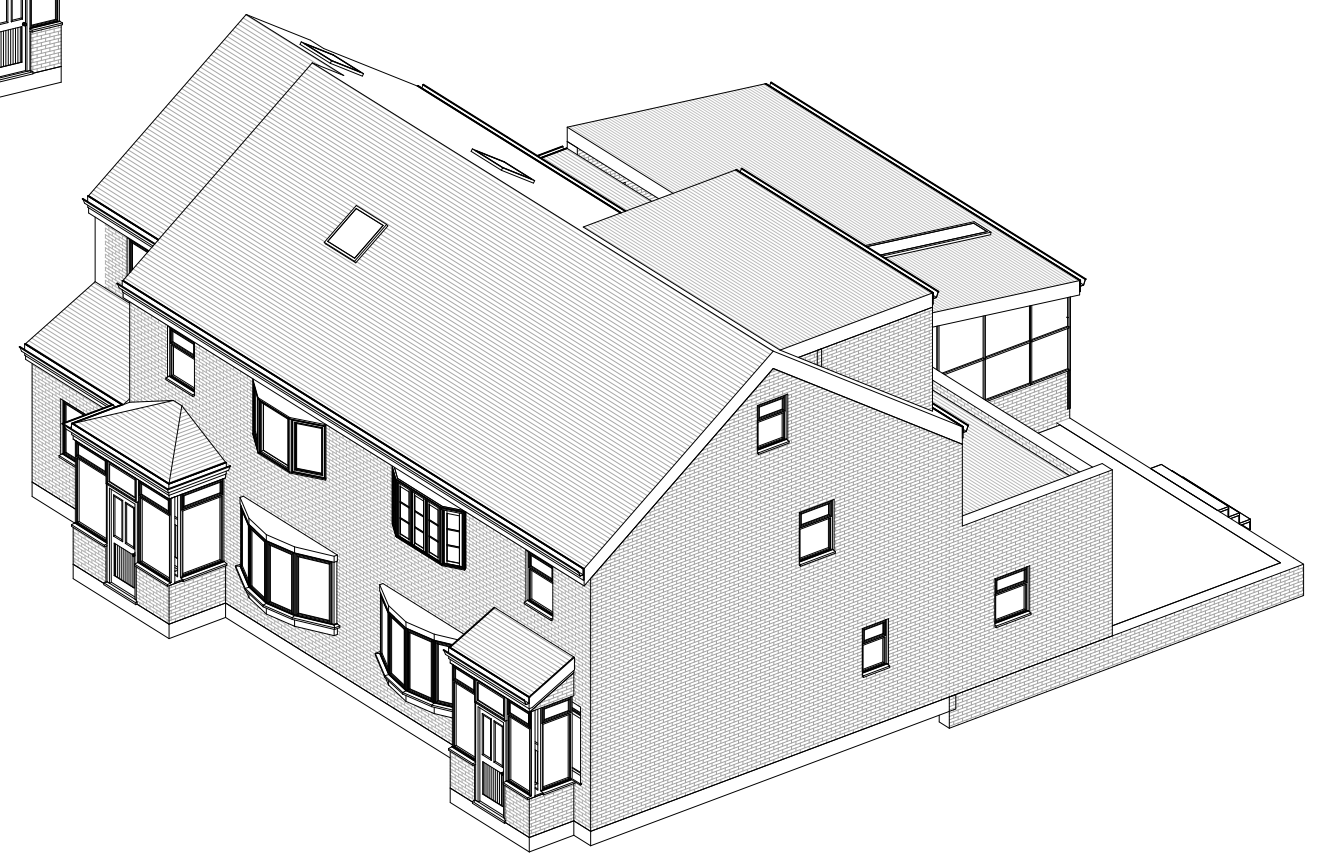


1 3D Existing 3

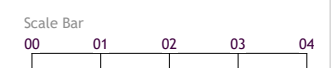


© 2024 NFA Architectural Consultants - DRAWINGS NOT TO BE SCALED FOR CONSTRUCTION. - CONTRACTOR TO CHECK ALL DIMENSIONS BEFORE ORDERING ANY STEEL WORK. - ALL MATERIALS AND WORKMANSHIP MUST FULLY COMPLY WITH ALL CURRENT BRITISH STANDARDS AND CODES OF PRACTICE. - ANY DRAWING ERRORS AND OMISSIONS TO BE REPORTED TO NFA ARCHITECTURAL CONSULTANTS.	Client Name MR ASAD SHEIKH	Section SINGLE STOREY REAR EXTENSION	Drawing Title EXISTING 3D VIEWS	EXISTING STRUCTURE STR. TO BE DEMOLISHED PROPOSED STRUCTURE		Project No. 2024-03-M19 2JP
	Project Address 61, 63 BURNAGE HALL ROAD, MANCHESTER, M19 2JP	Stage ARCHITECTURAL PLANNING	Drawing Status FOR APPROVAL			Drawing No. PLANNING - 009
						Revision No. 02
						Scale at A3 1:100
						Date 09-07-2025

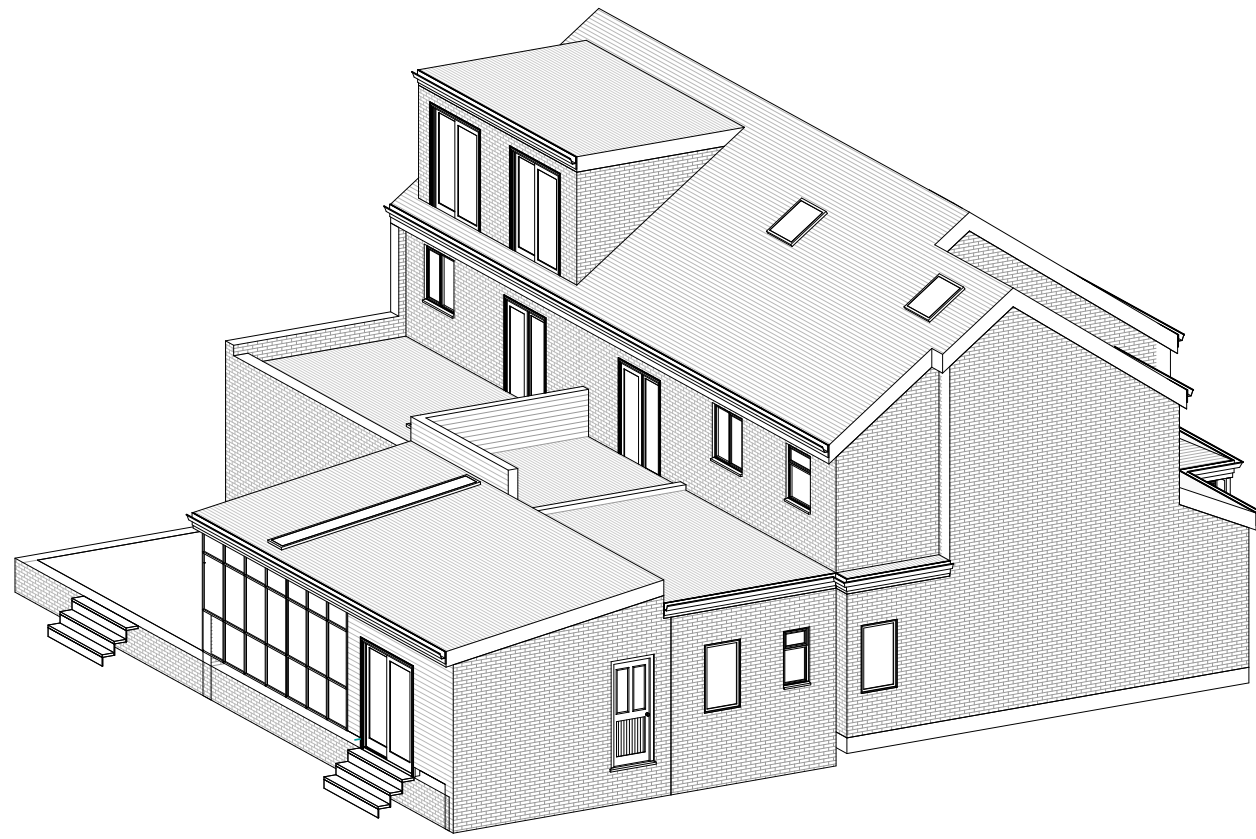




1 3D Existing 1

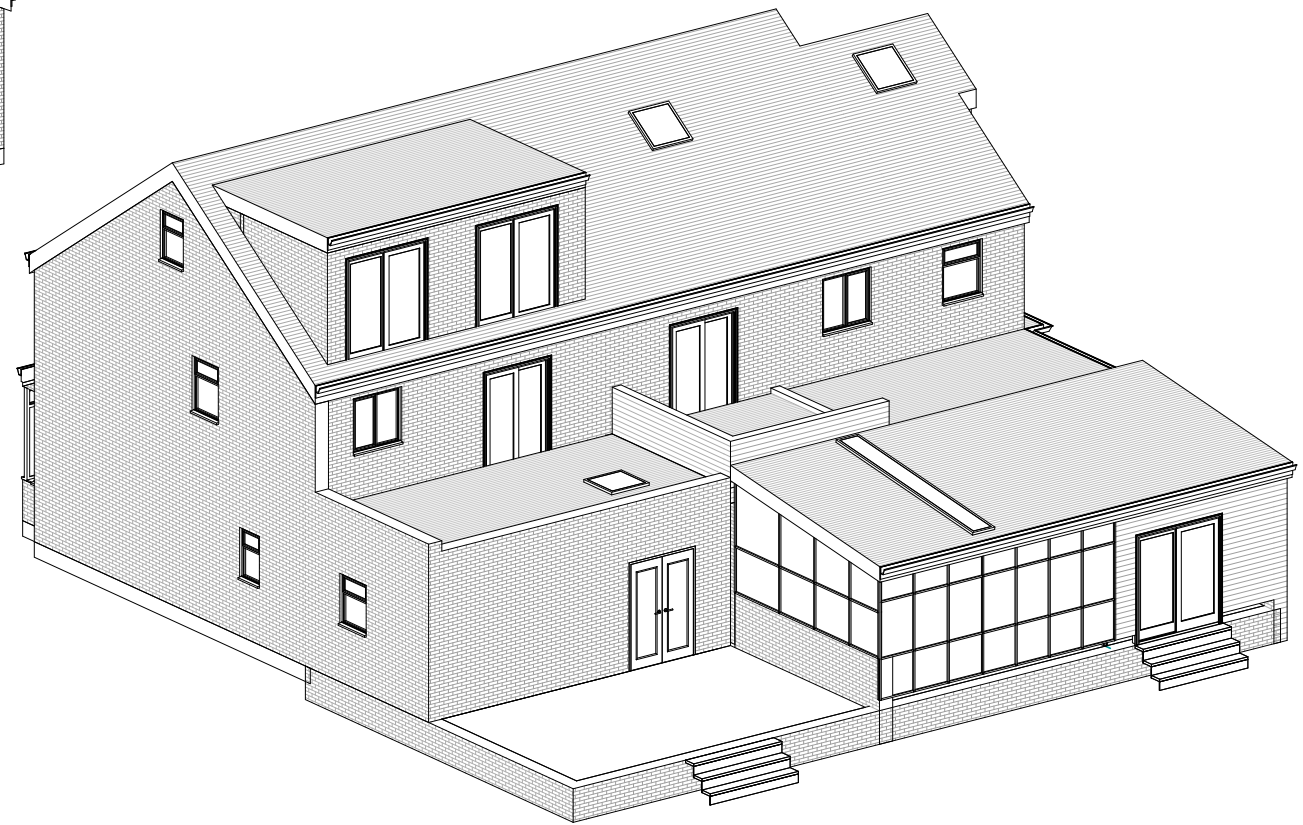


2 3D Existing 4

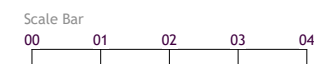


© 2024 NFA Architectural Consultants - DRAWINGS NOT TO BE SCALED FOR CONSTRUCTION. - CONTRACTOR TO CHECK ALL DIMENSIONS BEFORE ORDERING ANY STEEL WORK. - ALL MATERIALS AND WORKMANSHIP MUST FULLY COMPLY WITH ALL CURRENT BRITISH STANDARDS AND CODES OF PRACTICE. - ANY DRAWING ERRORS AND OMISSIONS TO BE REPORTED TO NFA ARCHITECTURAL CONSULTANTS.	Client Name MR ASAD SHEIKH	Section SINGLE STOREY REAR EXTENSION	Drawing Title EXISTING 3D VIEWS	EXISTING STRUCTURE STR. TO BE DEMOLISHED PROPOSED STRUCTURE		Project No. 2024-03-M19 2JP
	Project Address 61, 63 BURNAGE HALL ROAD, MANCHESTER, M19 2JP	Stage ARCHITECTURAL PLANNING	Drawing Status FOR APPROVAL			Drawing No. PLANNING - 010
						Revision No. 02
						Scale at A3 1:100
						Date 09-07-2025

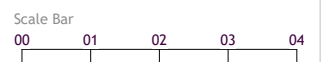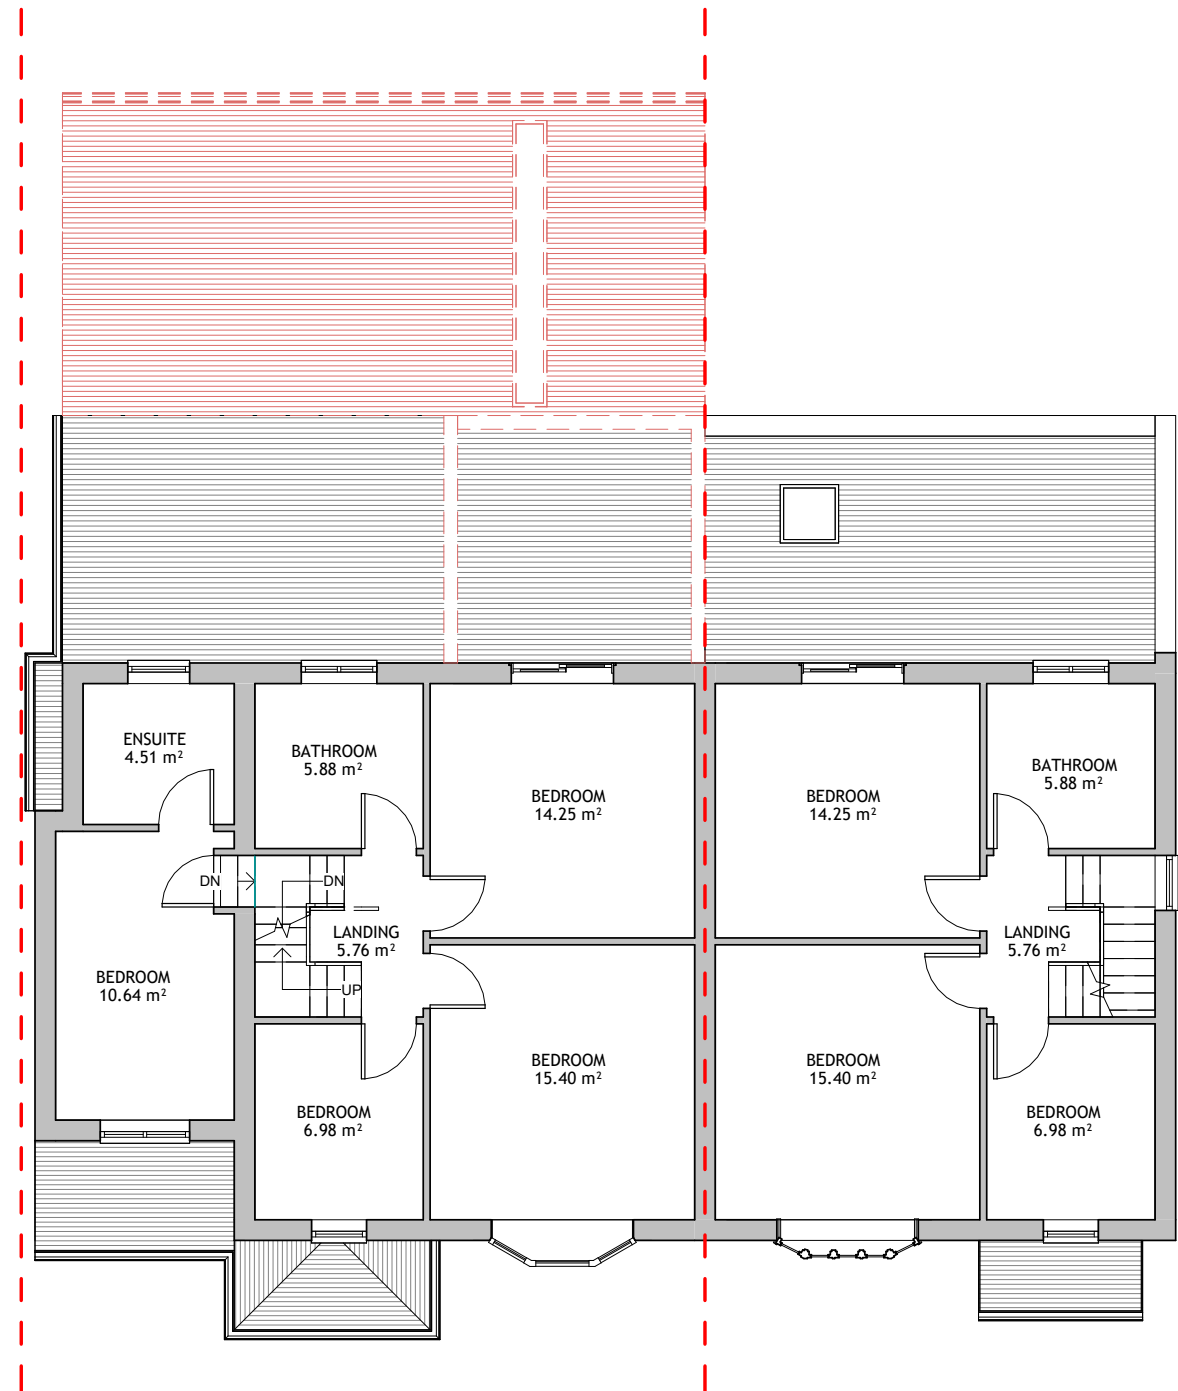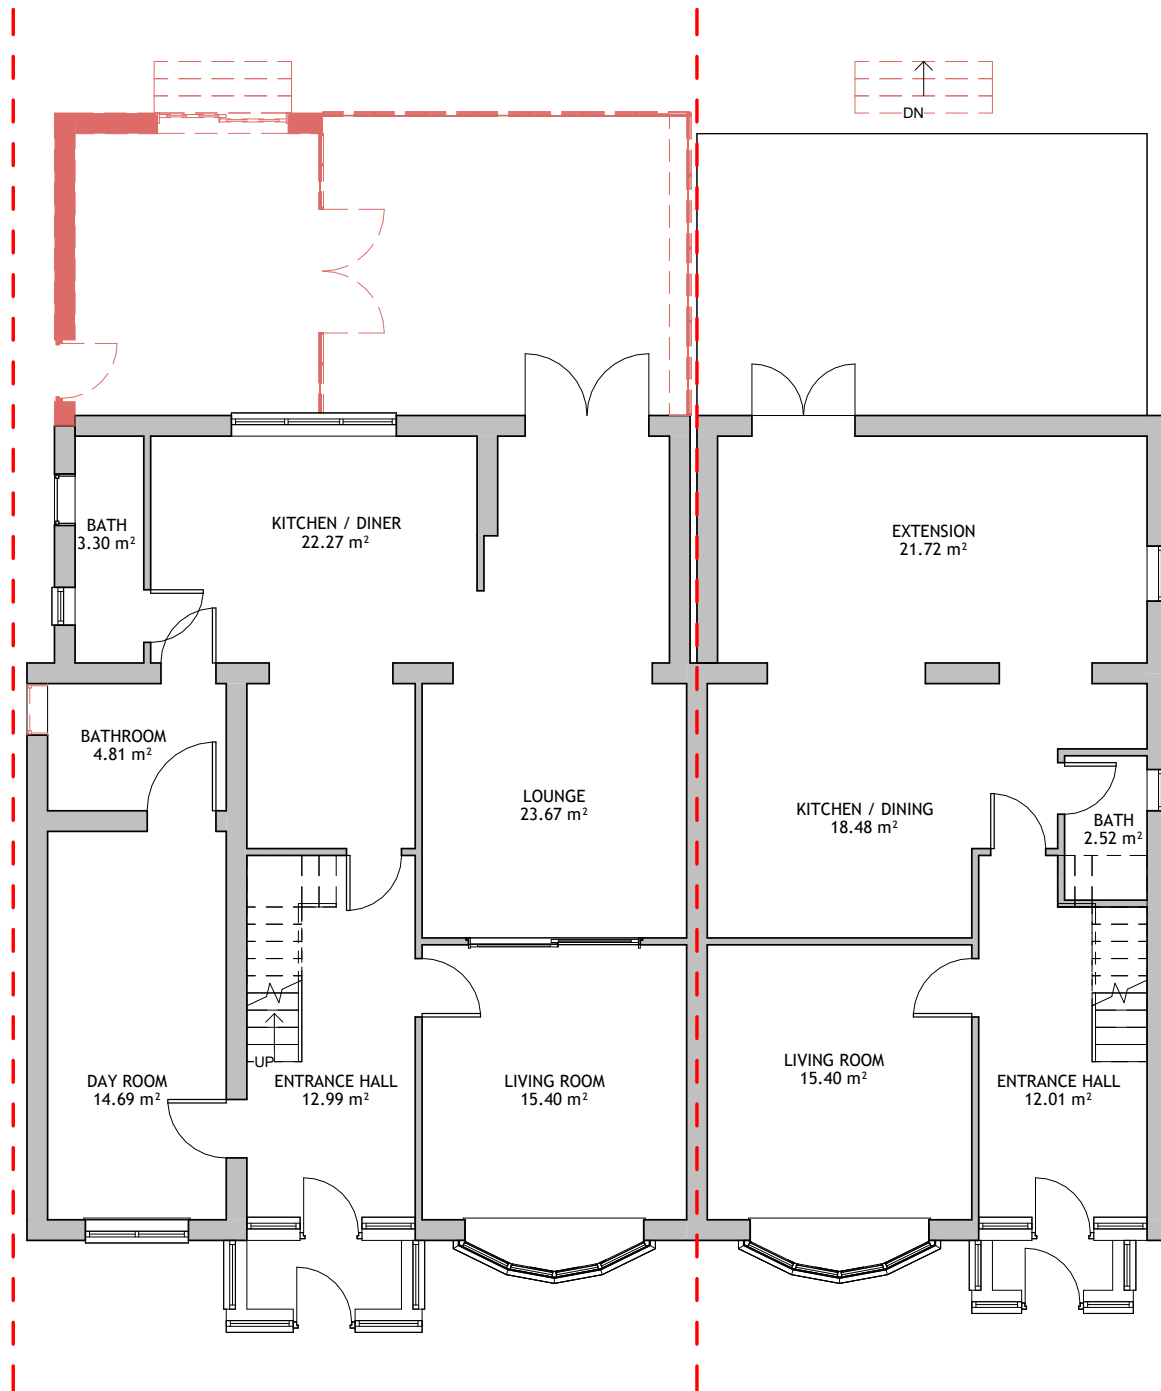

© 2024 NFA Architectural Consultants - DRAWINGS NOT TO BE SCALED FOR CONSTRUCTION. - CONTRACTOR TO CHECK ALL DIMENSIONS BEFORE ORDERING ANY STEEL WORK, - ALL MATERIALS AND WORKMANSHIP MUST FULLY COMPLY WITH ALL CURRENT BRITISH STANDARDS AND CODES OF PRACTICE. - ANY DRAWING ERRORS AND OMISSIONS TO BE REPORTED TO NFA ARCHITECTURAL CONSULATNTS.	Client Name MR ASAD SHEIKH	Section SINGLE STOREY REAR EXTENSION	Drawing Title DEMO PLANS	EXISTING STRUCTURE STR. TO BE DEMOLISHED PROPOSED STRUCTURE	NFA ARCHITECTURAL CONSULTANTS	Project No. 2024-03-M19 2JP
	Project Address 61, 63 BURNAGE HALL ROAD, MANCHESTER, M19 2JP	Stage ARCHITECTURAL PLANNING	Drawing Status FOR APPROVAL			Drawing No. PLANNING - 011
						Revision No. 02
						Scale at A3 1:100
						Date 09-07-2025

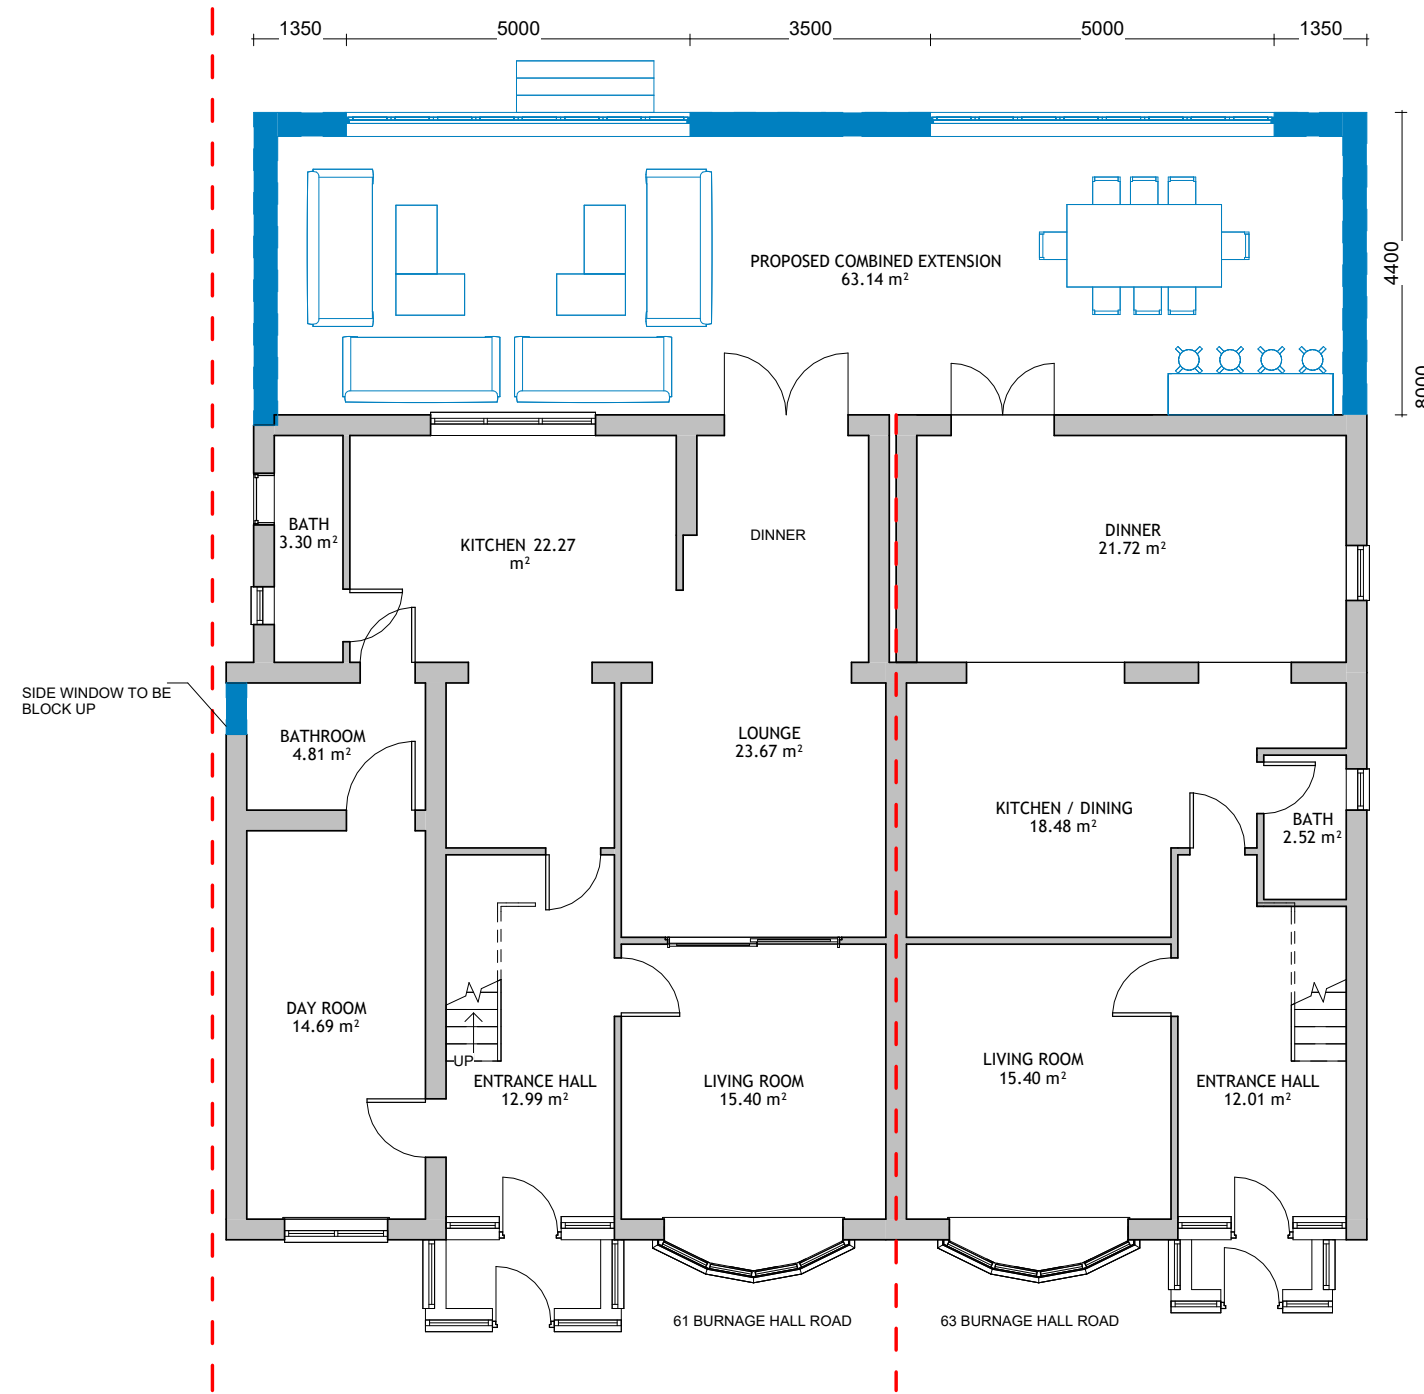


1 1.GF Propsed
1 : 100

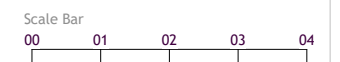


© 2024 NFA Architectural Consultants - DRAWINGS NOT TO BE SCALED FOR CONSTRUCTION. - CONTRACTOR TO CHECK ALL DIMENSIONS BEFORE ORDERING ANY STEEL WORK. - ALL MATERIALS AND WORKMANSHIP MUST FULLY COMPLY WITH ALL CURRENT BRITISH STANDARDS AND CODES OF PRACTICE. - ANY DRAWING ERRORS AND OMISSIONS TO BE REPORTED TO NFA ARCHITECTURAL CONSULTANTS.	Client Name MR ASAD SHEIKH	Section SINGLE STOREY REAR EXTENSION	Drawing Title PROPOSED PLANS	EXISTING STRUCTURE STR. TO BE DEMOLISHED PROPOSED STRUCTURE		Project No. 2024-03-M19 2JP
	Project Address 61, 63 BURNAGE HALL ROAD, MANCHESTER, M19 2JP	Stage ARCHITECTURAL PLANNING	Drawing Status FOR APPROVAL			Drawing No. PLANNING - 012
						Revision No. 02
						Scale at A3 1:100
						Date 09-07-2025




1 2.FF Propsed
1 : 100

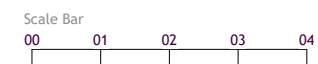


© 2024 NFA Architectural Consultants - DRAWINGS NOT TO BE SCALED FOR CONSTRUCTION. - CONTRACTOR TO CHECK ALL DIMENSIONS BEFORE ORDERING ANY STEEL WORK. - ALL MATERIALS AND WORKMANSHIP MUST FULLY COMPLY WITH ALL CURRENT BRITISH STANDARDS AND CODES OF PRACTICE. - ANY DRAWING ERRORS AND OMISSIONS TO BE REPORTED TO NFA ARCHITECTURAL CONSULTANTS.	Client Name MR ASAD SHEIKH	Section SINGLE STOREY REAR EXTENSION	Drawing Title PROPOSED PLANS	EXISTING STRUCTURE STR. TO BE DEMOLISHED PROPOSED STRUCTURE		Project No. 2024-03-M19 2JP
	Project Address 61, 63 BURNAGE HALL ROAD, MANCHESTER, M19 2JP	Stage ARCHITECTURAL PLANNING	Drawing Status FOR APPROVAL			Drawing No. PLANNING - 013
						Revision No. 02
						Scale at A3 1:100
						Date 09-07-2025

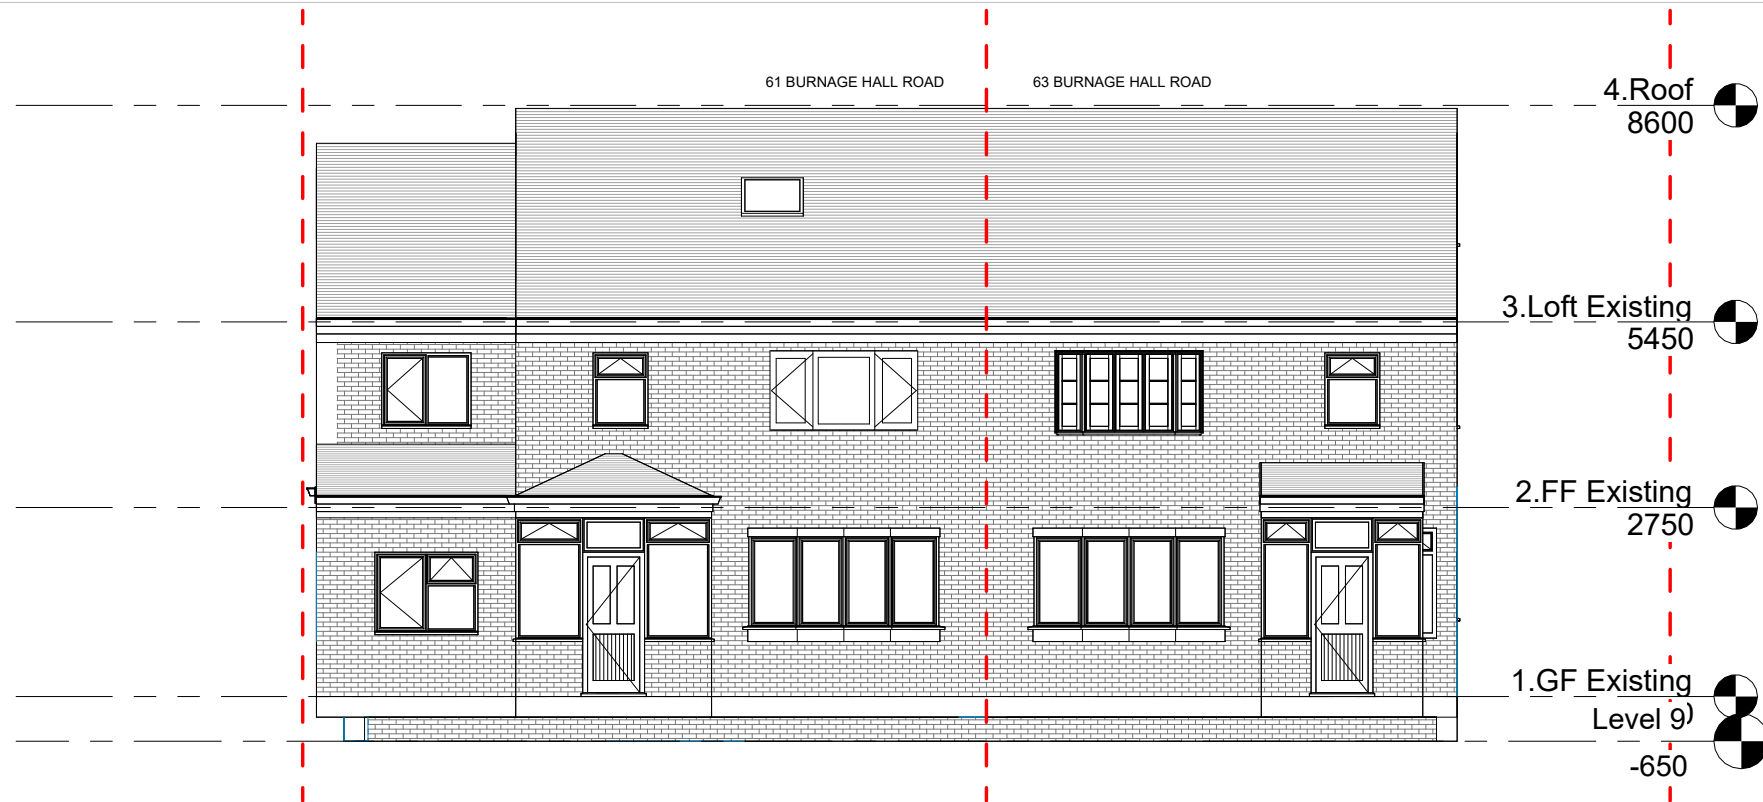

1 South Proposed
1 : 100

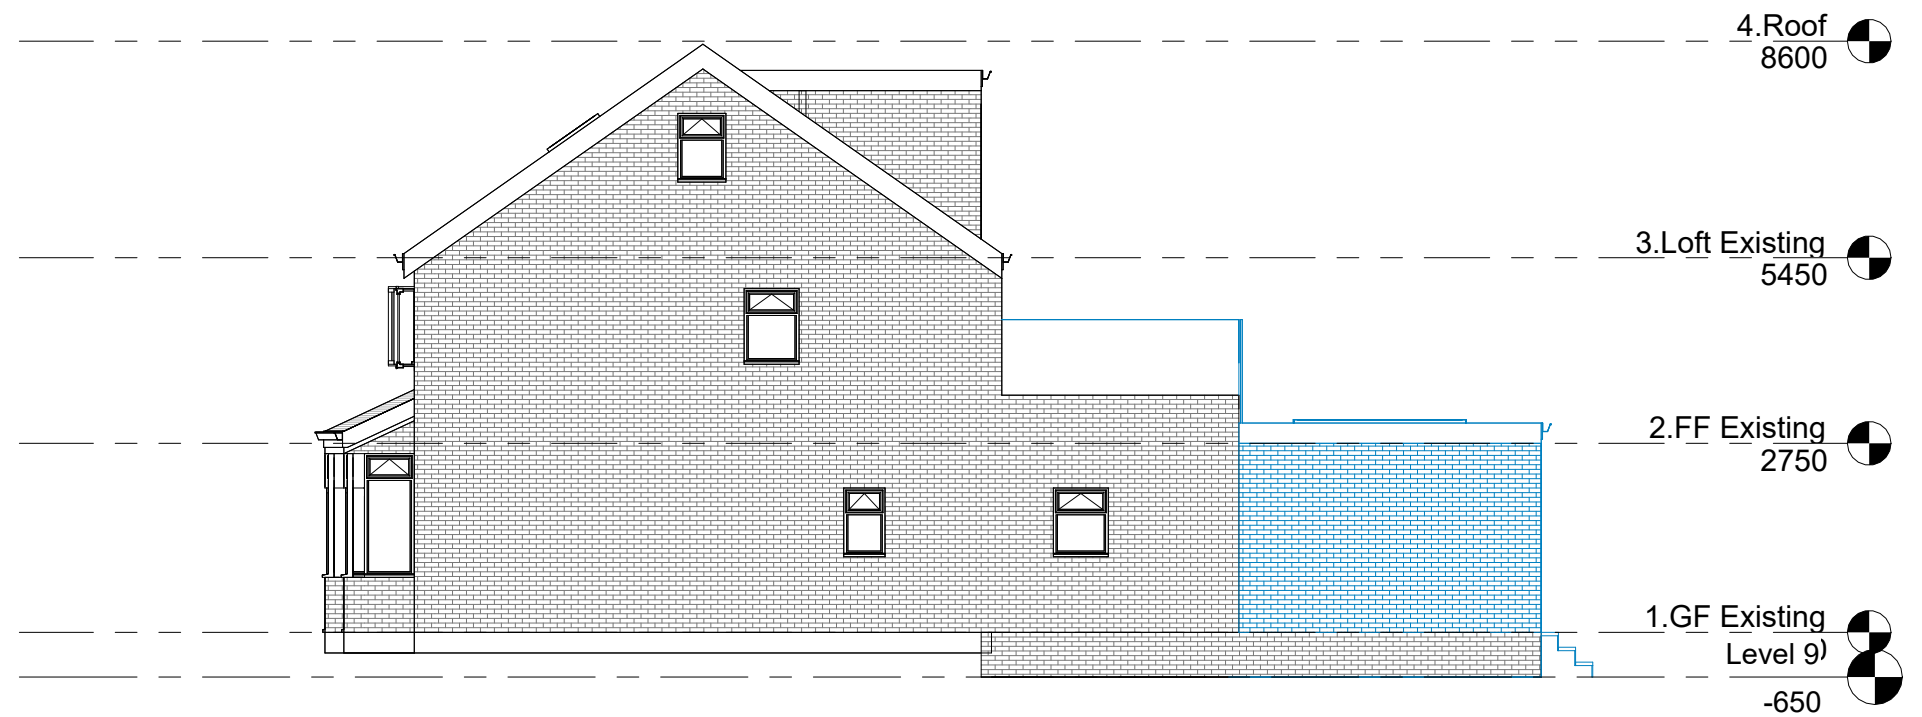

2 East Proposed
1 : 100

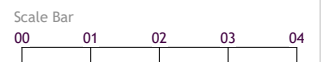

© 2024 NFA Architectural Consultants - DRAWINGS NOT TO BE SCALED FOR CONSTRUCTION. - CONTRACTOR TO CHECK ALL DIMENSIONS BEFORE ORDERING ANY STEEL WORK. - ALL MATERIALS AND WORKMANSHIP MUST FULLY COMPLY WITH ALL CURRENT BRITISH STANDARDS AND CODES OF PRACTICE. - ANY DRAWING ERRORS AND OMISSIONS TO BE REPORTED TO NFA ARCHITECTURAL CONSULTANTS.	Client Name MR ASAD SHEIKH	Section SINGLE STOREY REAR EXTENSION	Drawing Title PROPOSED ELEVATIONS	EXISTING STRUCTURE STR. TO BE DEMOLISHED PROPOSED STRUCTURE		Project No. 2024-03-M19 2JP
	Project Address 61, 63 BURNAGE HALL ROAD, MANCHESTER, M19 2JP	Stage ARCHITECTURAL PLANNING	Drawing Status FOR APPROVAL			Drawing No. PLANNING - 014
						Revision No. 02
						Scale at A3 1:100
						Date 09-07-2025

