
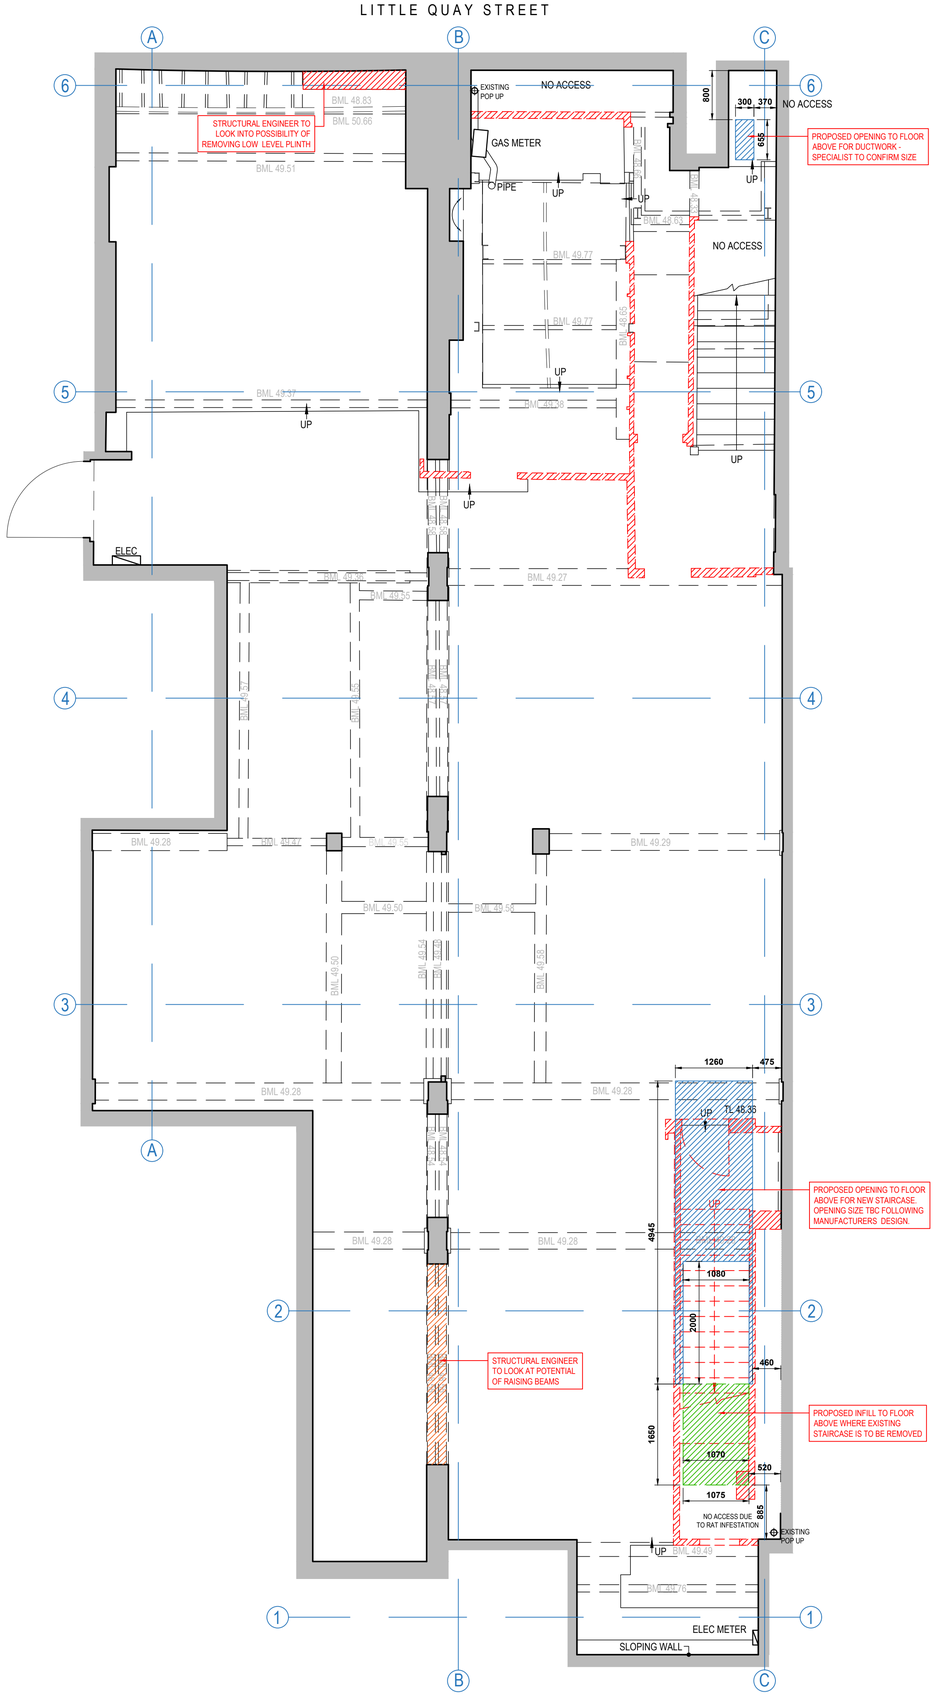


PROPOSED DEMOLITIONS PLAN - BASEMENT PLAN
SCALE 1:50 @ A1

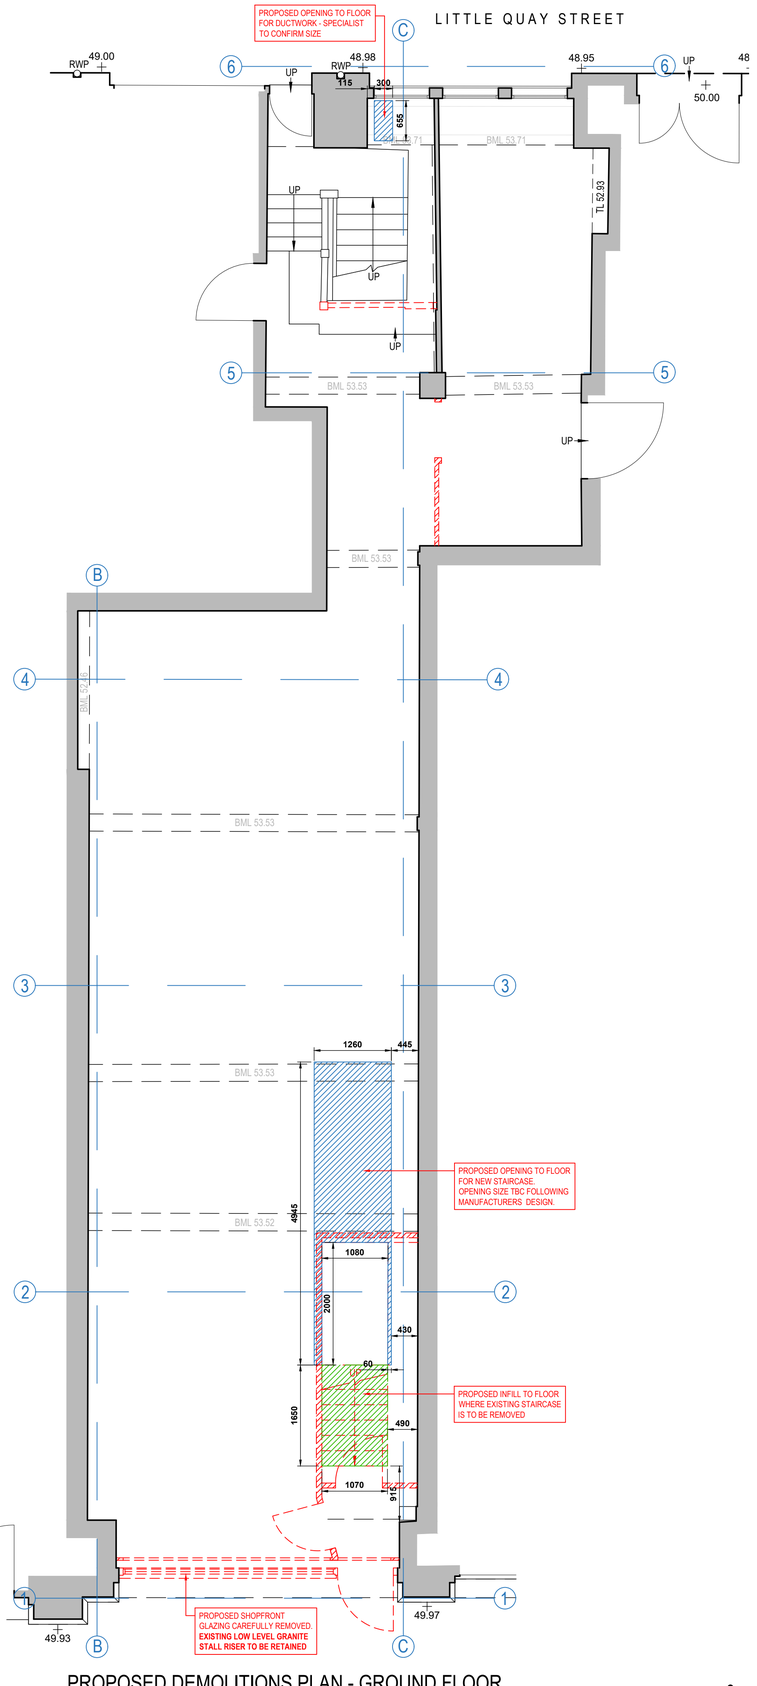

PROPOSED DEMOLITIONS PLAN - GROUND FLOOR
SCALE 1:50 @ A1

GENERAL NOTES

ALL DIMENSIONS TO BE CHECKED ON SITE PRIOR TO COMMENCEMENT OF WORKS - PLEASE REPORT ERRORS OR OMISSIONS TO THE ARCHITECT.

THIS DRAWING HAS BEEN PRODUCED FOR THE PURPOSES OF PLANNING AND BUILDING REGULATIONS APPROVALS ONLY AND IS NOT INTENDED TO BE A FULL WORKING DRAWING.

THIS DRAWING IS TO BE READ IN CONJUNCTION WITH ANY WRITTEN SPECIFICATIONS, SCHEDULES OF WORK AND STRUCTURAL ENGINEER'S DETAILS AS APPROPRIATE.

THIS DRAWING IS THE COPYRIGHT OF PUMP HOUSE DESIGNS AND ANY FURTHER REPRODUCTION OF THE PLAN IS NOT PERMITTED WITHOUT OBTAINING PRIOR CONSENT.

© CROWN COPYRIGHT 2026 - LICENCE NO. 100032237

SYMBOL	DESCRIPTION
	RED HATCH INDICATES EXISTING WALLS TO BE REMOVED, SUBJECT TO STRUCTURAL ENGINEERS DETAILS.
	BLUE HATCH INDICATES PROPOSED OPENING BETWEEN FLOORS, SUBJECT TO STRUCTURAL ENGINEERS DETAILS.
	GREEN HATCH INDICATES EXISTING OPENING BETWEEN FLOORS TO BE INFILLED, DETAILS TO STRUCTURAL ENGINEERS DESIGN.

NOTE - ALL STRUCTURAL OPENINGS / DEMOLITIONS TBC BY STRUCTURAL ENGINEER

DRAWING TO BE READ IN CONJUNSTION WITH STRUCTURAL ENGINEERS DETAIL FOR NEW SUPPORTS AND LINTELS IF / WHERE REQUIRED

1:50 0 0.5 1 2 3 4 5m

REV	DESCRIPTION	BY	DATE
F			
E			
D			
C			
B			
A			

PUMPHOUSE DESIGNS
Architectural & Interior Design Consultants
01424 871120 info@pumphousedesigns.co.uk

CLIENT
LITTLE DOOR & CO.

PROJECT
THE LITTLE DOOR - MANCHESTER
200 DEANSGATE
MANCHESTER

DRAWING
PROPOSED DEMOLITIONS PLAN

FIRST ISSUE	DRAWN BY	SCALE @ A1
APRIL 26	A TIDMARSH	1:50

DRAWING NO.
8621 / 01 / 810