

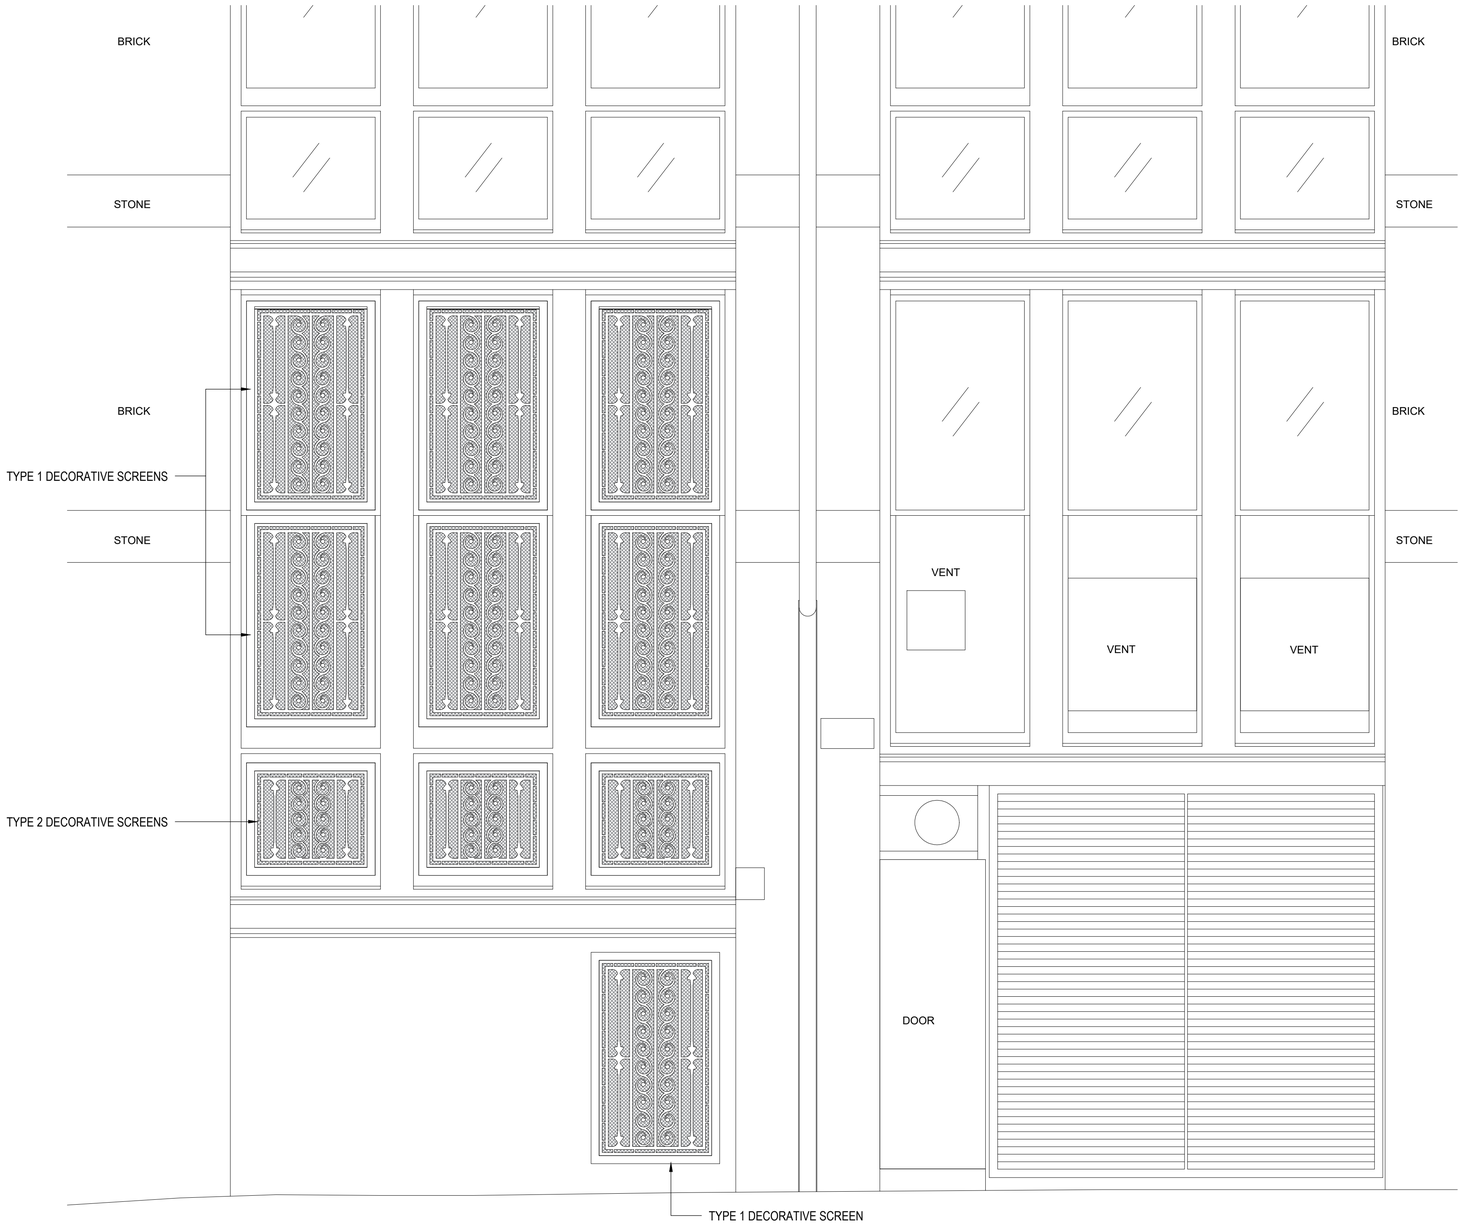


PROPOSED ELEVATION
SCALE 1:20 @ A1

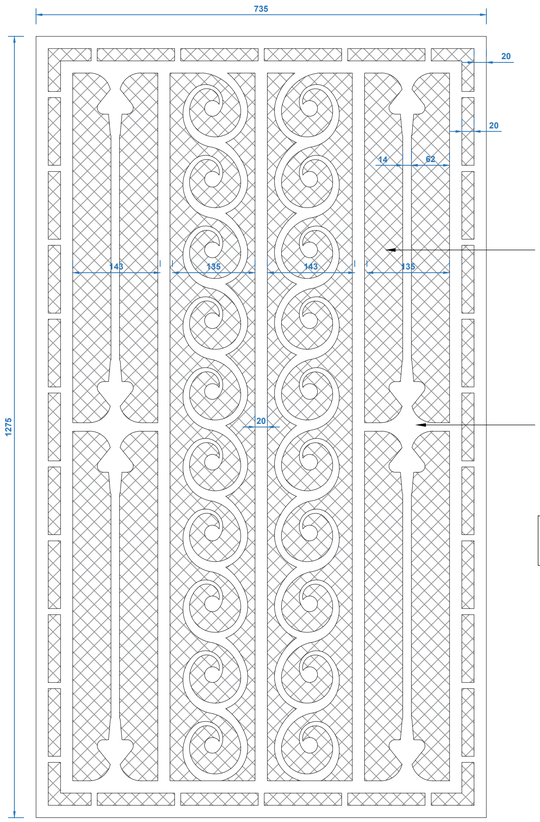


SOLID METAL AREA APPROX 0.36m²
MESH AREA APPROX 0.57m² (61%)
TOTAL AREA APPROX 0.93m²

DECORATIVE LOUVRE COVER (TYPE 1)
SCALE 1:5 @ A1

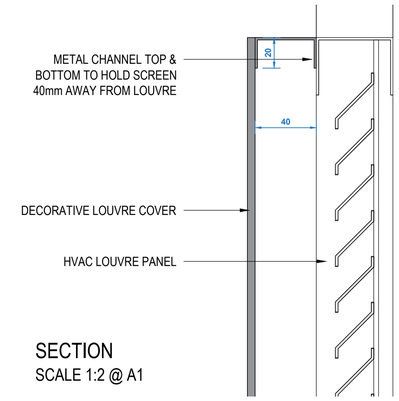


SECTION
SCALE 1:2 @ A1

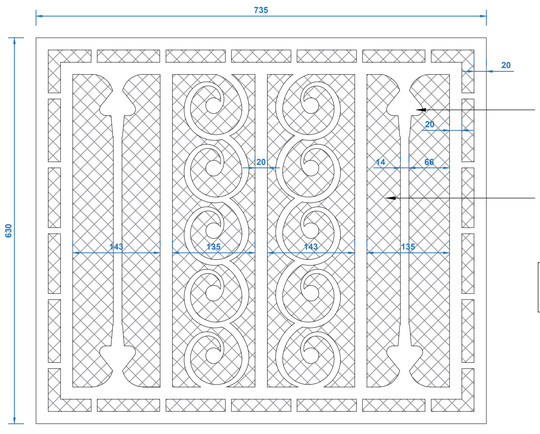

SOLID METAL AREA APPROX 0.19m²
MESH AREA APPROX 0.27m² (58%)
TOTAL AREA APPROX 0.46m²

DECORATIVE LOUVRE COVER (TYPE 2)
SCALE 1:5 @ A1

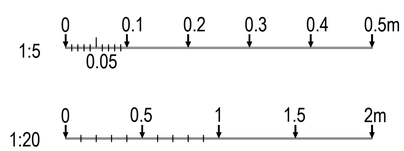

GENERAL NOTES

ALL DIMENSIONS TO BE CHECKED ON SITE PRIOR TO COMMENCEMENT OF WORKS - PLEASE REPORT ERRORS OR OMISSIONS TO THE ARCHITECT.

THIS DRAWING HAS BEEN PRODUCED FOR THE PURPOSES OF PLANNING AND BUILDING REGULATIONS APPROVALS ONLY AND IS NOT INTENDED TO BE A FULL WORKING DRAWING.

THIS DRAWING IS TO BE READ IN CONJUNCTION WITH ANY WRITTEN SPECIFICATIONS, SCHEDULES OF WORK AND STRUCTURAL ENGINEER'S DETAILS AS APPROPRIATE.

THIS DRAWING IS THE COPYRIGHT OF PUMP HOUSE DESIGNS AND ANY FURTHER REPRODUCTION OF THE PLAN IS NOT PERMITTED WITHOUT OBTAINING PRIOR CONSENT.

© CROWN COPYRIGHT 2026 - LICENCE NO. 100032237

REV	DESCRIPTION	BY	DATE
F			
E			
D			
C			
B			
A	SECTION DETAIL ADDED, NOTES UPDATED	AG	01.05.26

PUMPHOUSE DESIGNS
Architectural & Interior Design Consultants
01424 871120 info@pumphousedesigns.co.uk

CLIENT
LITTLE DOOR & CO.

PROJECT
THE LITTLE DOOR
200 DEANSGATE
MANCHESTER

DRAWING
PROPOSED DETAIL - LOUVRE SCREENS

FIRST ISSUE	DRAWN BY	SCALE @ A1
APRIL 26	P BATEHUP	1:2/5/20

DRAWING NO.
8621 / 01 / 901 / A