
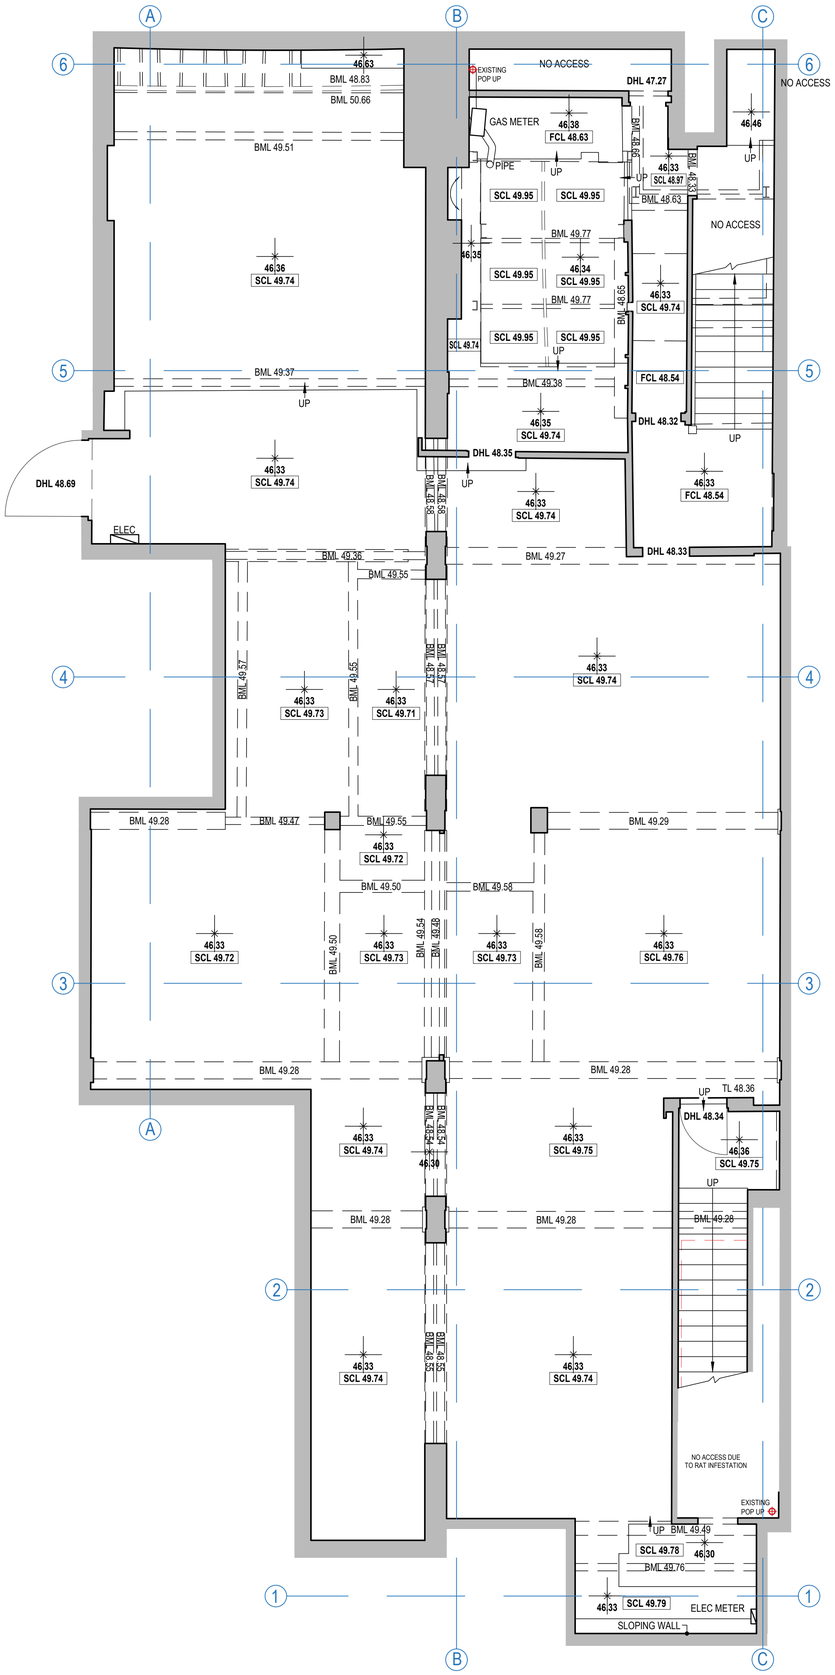



EXISTING GA PLAN - BASEMENT PLAN

SCALE 1:50 @ A1

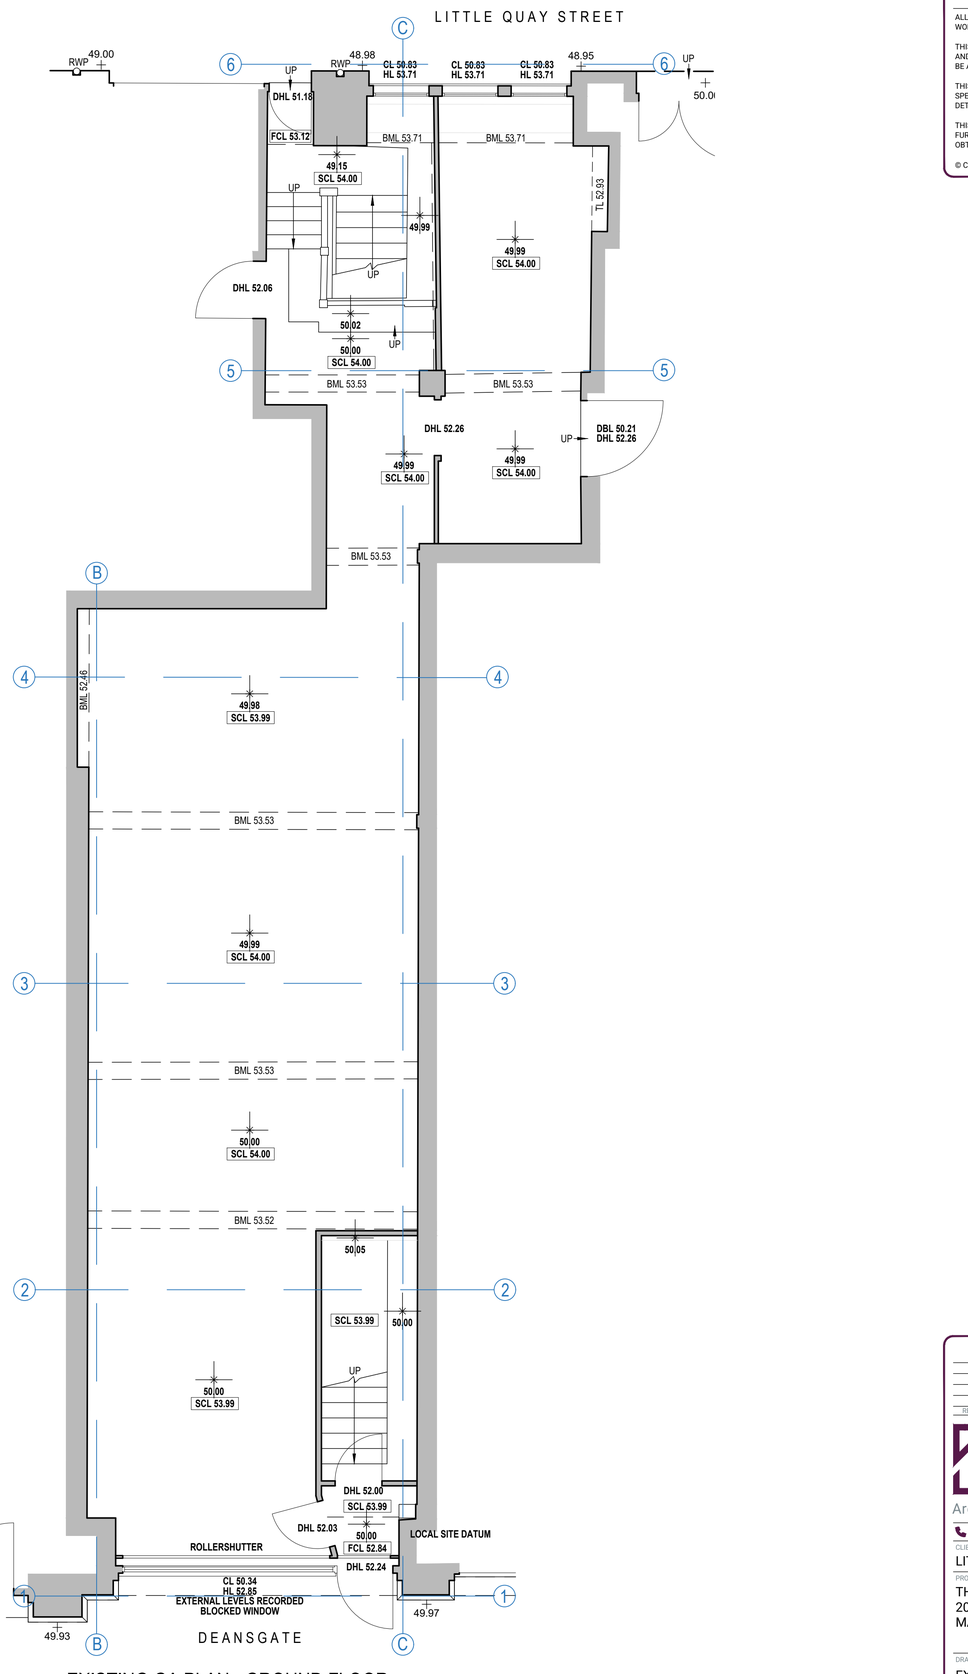


EXISTING GA PLAN - GROUND FLOOR

SCALE 1:50 @ A1

## GENERAL NOTES

ALL DIMENSIONS TO BE CHECKED ON SITE PRIOR TO COMMENCEMENT OF WORKS - PLEASE REPORT ERRORS OR OMISSIONS TO THE ARCHITECT.

THIS DRAWING HAS BEEN PRODUCED FOR THE PURPOSES OF PLANNING AND BUILDING REGULATIONS APPROVALS ONLY AND IS NOT INTENDED TO BE A FULL WORKING DRAWING.

THIS DRAWING IS TO BE READ IN CONJUNCTION WITH ANY WRITTEN SPECIFICATIONS, SCHEDULES OF WORK AND STRUCTURAL ENGINEER'S DETAILS AS APPROPRIATE.

THIS DRAWING IS THE COPYRIGHT OF PUMP HOUSE DESIGNS AND ANY FURTHER REPRODUCTION OF THE PLAN IS NOT PERMITTED WITHOUT OBTAINING PRIOR CONSENT.

© CROWN COPYRIGHT 2026 - LICENCE NO. 100032237

1:50 0 0.5 1 2 3 4 5m

| REV | DESCRIPTION | BY | DATE |
|---|---|---|---|

PUMPHOUSE DESIGNS
Architectural & Interior Design Consultants
01424 871120 info@pumphousedesigns.co.uk

CLIENT
LITTLE DOOR & CO.

PROJECT
THE LITTLE DOOR - MANCHESTER
200 DEANSGATE
MANCHESTER

DRAWING
EXISTING GA PLAN - GROUND & BASEMENT

| FIRST ISSUE | DRAWN BY | SCALE @ A1 |
|---|---|---|
| APRIL 26 | A TIDMARSH | 1:50 |

DRAWING NO.
8621 / 01 / 101