
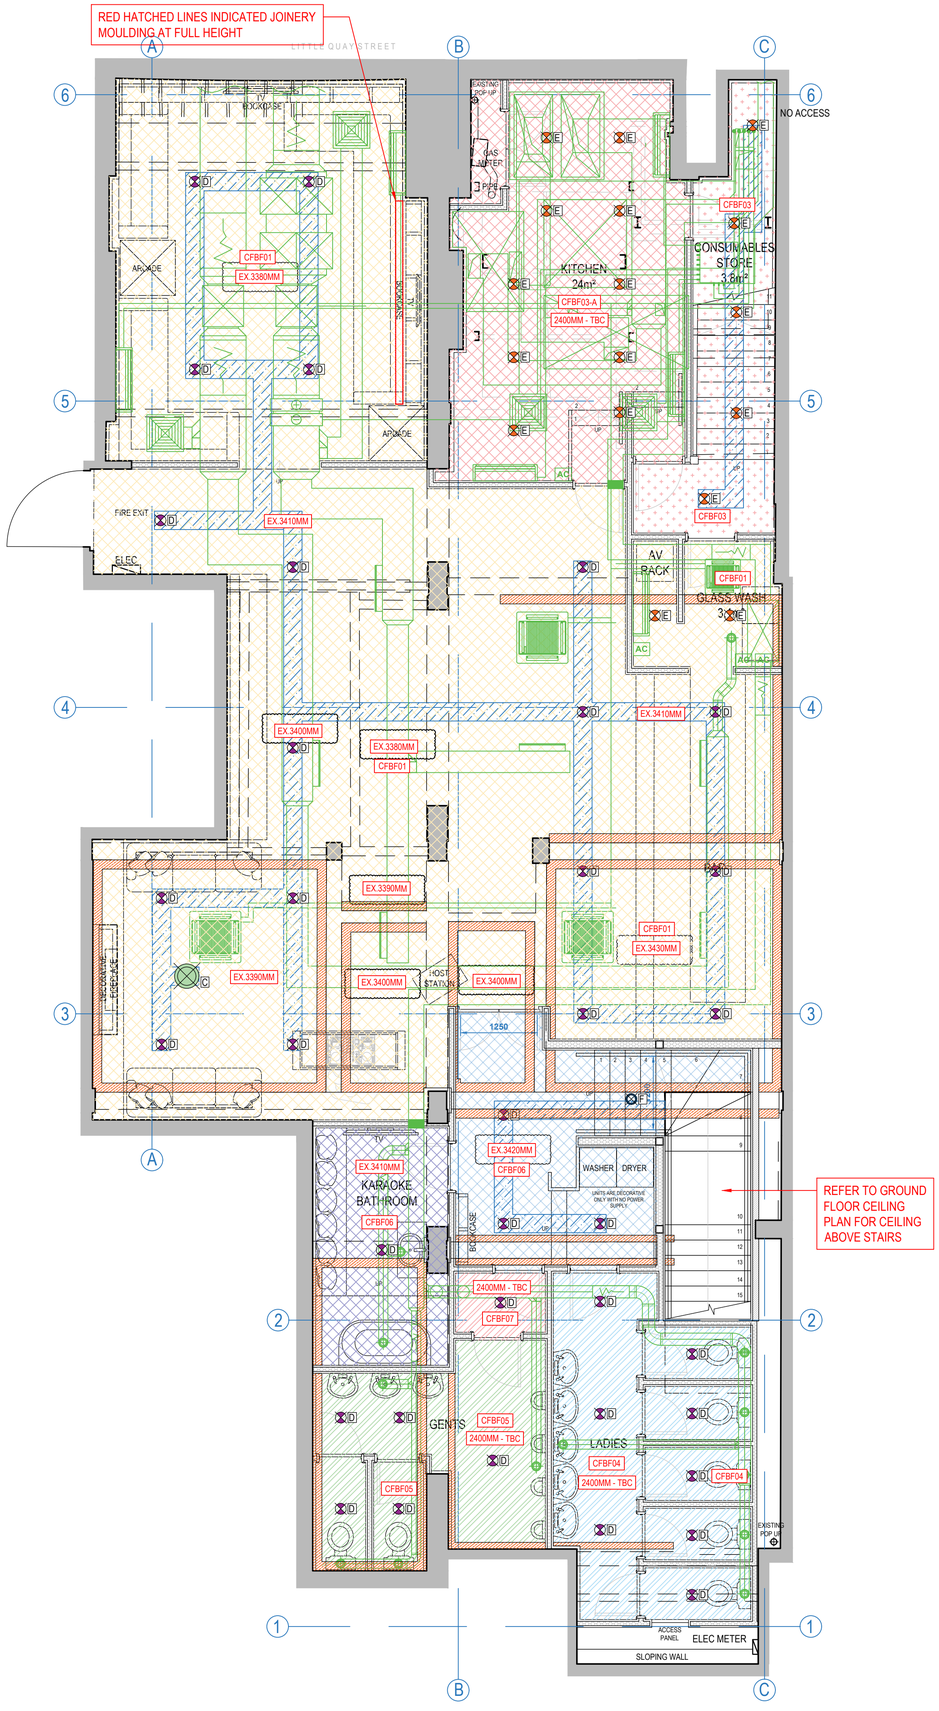


PROPOSED GA PLAN - BASEMENT PLAN

SCALE 1:50 @ A1

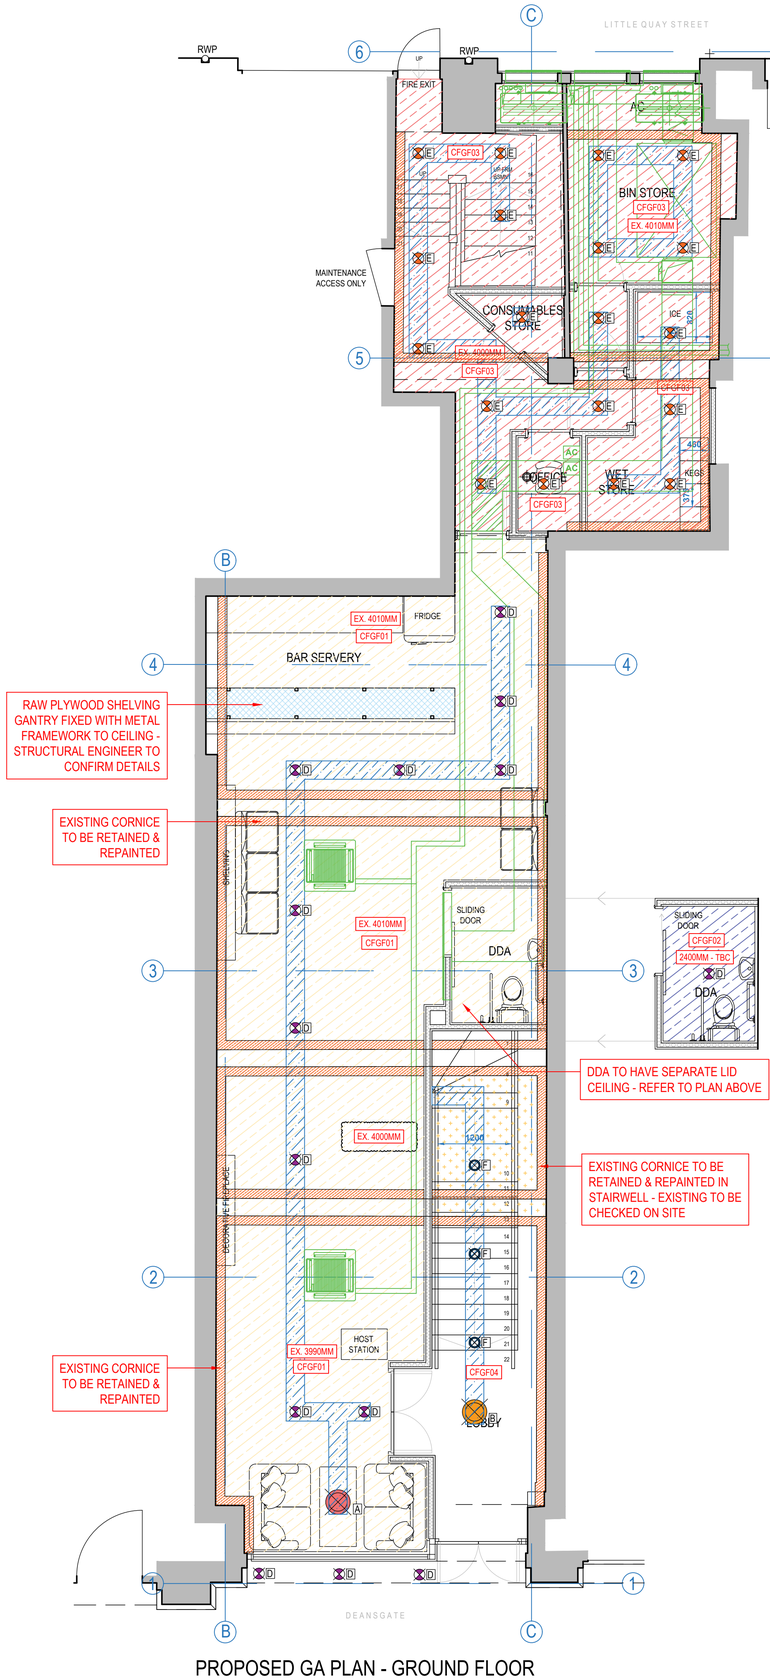

PROPOSED GA PLAN - GROUND FLOOR

SCALE 1:50 @ A1

GENERAL NOTES

ALL DIMENSIONS TO BE CHECKED ON SITE PRIOR TO COMMENCEMENT OF WORKS - PLEASE REPORT ERRORS OR OMISSIONS TO THE ARCHITECT.

THIS DRAWING HAS BEEN PRODUCED FOR THE PURPOSES OF PLANNING AND BUILDING REGULATIONS APPROVALS ONLY AND IS NOT INTENDED TO BE A FULL WORKING DRAWING.

THIS DRAWING IS TO BE READ IN CONJUNCTION WITH ANY WRITTEN SPECIFICATIONS, SCHEDULES OF WORK AND STRUCTURAL ENGINEER'S DETAILS AS APPROPRIATE.

THIS DRAWING IS THE COPYRIGHT OF PUMP HOUSE DESIGNS AND ANY FURTHER REPRODUCTION OF THE PLAN IS NOT PERMITTED WITHOUT OBTAINING PRIOR CONSENT.

© CROWN COPYRIGHT 2026 - LICENCE NO. 100032237

CEILING FINISHES - GROUND FLOOR

SYMBOL	SPECIFICATION	CODE
CFGF01	MATT EMULSION (EXISTING CEILING)	CFGF01
	MATT EMULSION APPLIED TO EXISTING CORNICE	CFGF01
CFGF02	MATT EMULSION APPLIED TO NEW PLASTERBOARD CEILING - SEE PLAN FOR HEIGHT	CFGF02
CFGF03	MATT EMULSION (EXISTING CEILING)	CFGF03
CFGF04	MATT EMULSION (EXISTING CEILING)	CFGF04
	MATT EMULSION APPLIED TO EXISTING CORNICE	CFGF04

CEILING FINISHES - BASEMENT FLOOR

SYMBOL	SPECIFICATION	CODE
CFBF01	MATT EMULSION (EXISTING CEILING)	CFBF01
CFBF03-A	MATT EMULSION APPLIED TO NEW PLASTERBOARD CEILING FORMED TO ACHIEVE 60MINUTE FIRE RATING SEE PLAN FOR HEIGHT	CFBF03
CFBF03	MATT EMULSION (EXISTING CEILING)	CFBF03
CFBF04	HIGH GLOSS PAINT APPLIED TO NEW PLASTERBOARD CEILING - SEE PLAN FOR HEIGHT	CFBF04
CFBF05	HIGH GLOSS PAINT APPLIED TO NEW PLASTERBOARD CEILING - SEE PLAN FOR HEIGHT	CFBF05
CFBF06	MATT EMULSION (EXISTING CEILING)	CFBF06
CFBF07	HIGH GLOSS PAINT APPLIED TO NEW PLASTERBOARD CEILING SEE PLAN FOR HEIGHT	CFBF07
	300mm CABLE TRAY	

LIGHTING LEGEND
REFER TO LIGHTING SCHEDULE FOR ALL LIGHTING DETAILS

SYMBOL	DESCRIPTION	CODE
D	SPOTLIGHT	S01
D	SPOTLIGHT	S02
D	ADJUSTABLE SPOTLIGHT	ADL01
A	PENDANT	P01
B	PENDANT	P02
C	PENDANT	P03

REFER TO M&E DRAWINGS FOR HVAC SCHEME - AWAITING CO-ORDINATION

REV	DESCRIPTION	BY	DATE
C	UPDATED TO LATEST GA	LF	17.06.26
B	CABLE TRAY, HVAC & EXISTING CORNICE ADDED	SM	08.06.26
A	UPDATED TO LATEST LAYOUT	SM	19.05.26

PUMPHOUSE DESIGNS
Architectural & Interior Design Consultants
01424 871120 info@pumphousedesigns.co.uk

CLIENT
LITTLE DOOR & CO.

PROJECT
THE LITTLE DOOR - MANCHESTER
200 DEANSGATE
MANCHESTER

DRAWING
PROPOSED REFLECTIVE CEILING PLANS

FIRST ISSUE	DRAWN BY	SCALE @ A1
APRIL 26	A TIDMARSH	1:50

DRAWING NO.
8621 / 01 / 301 / C

1:50 0 0.5 1 2 3 4 5m