
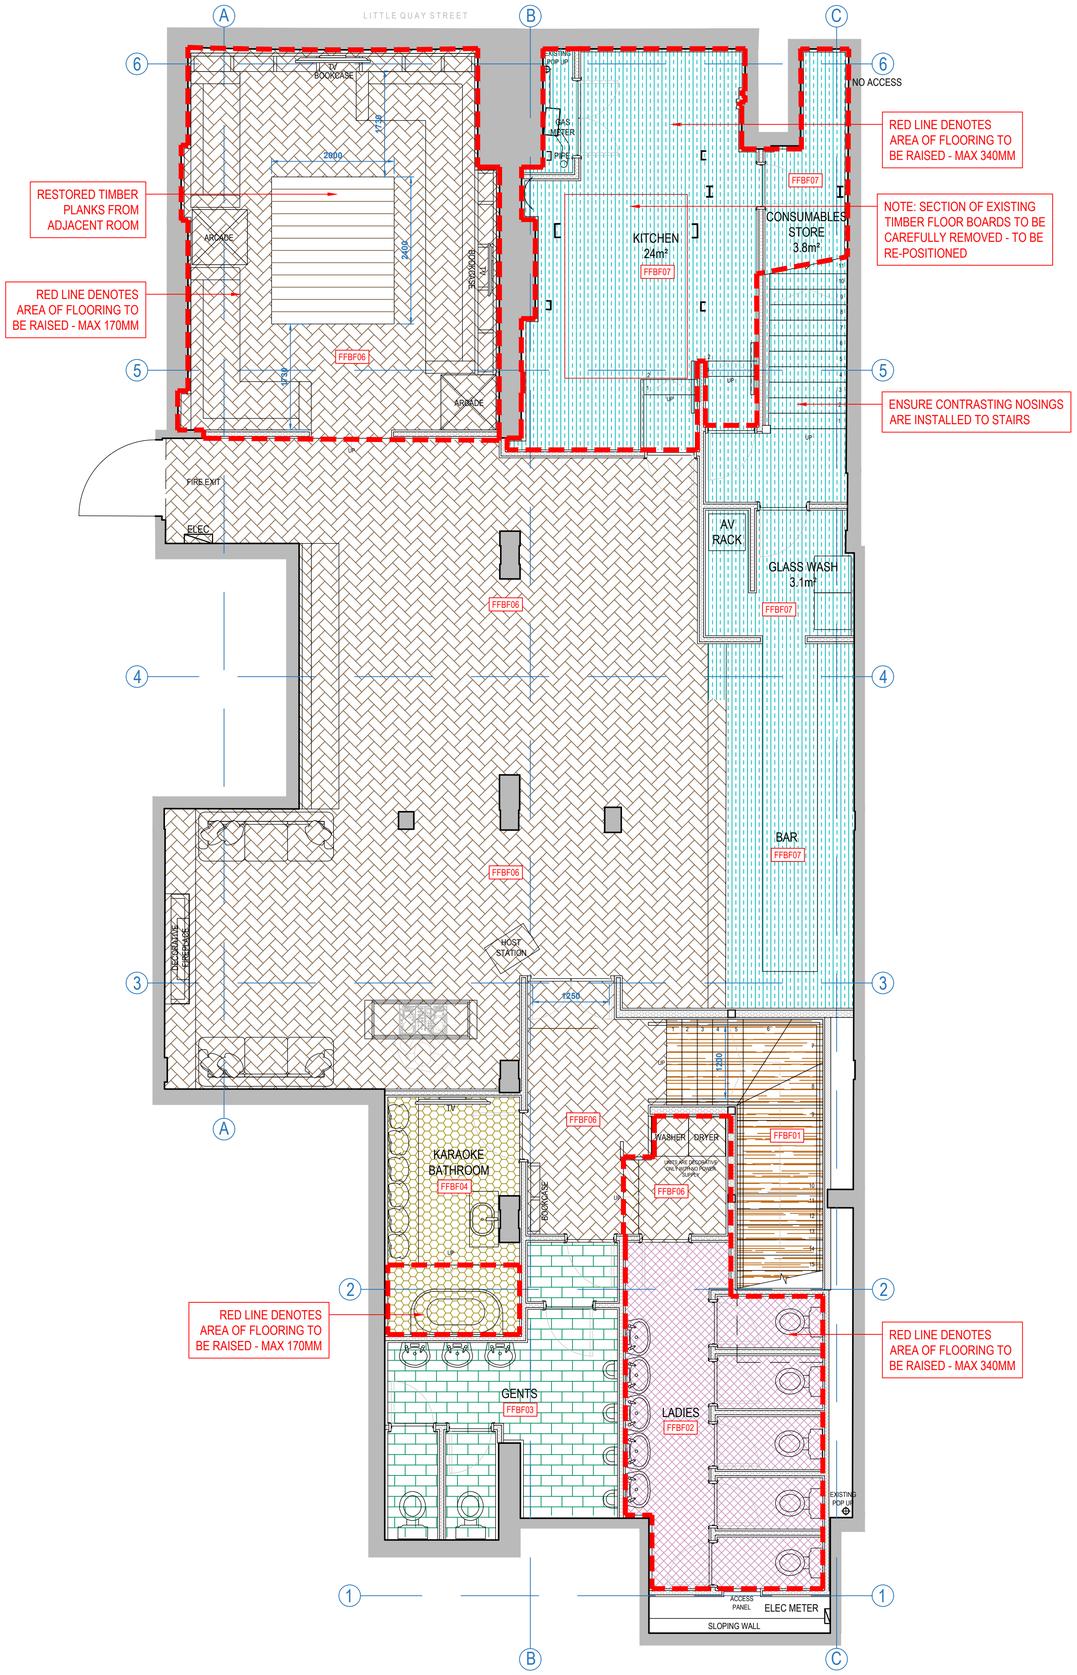


PROPOSED GA PLAN - BASEMENT PLAN
SCALE 1:50 @ A1

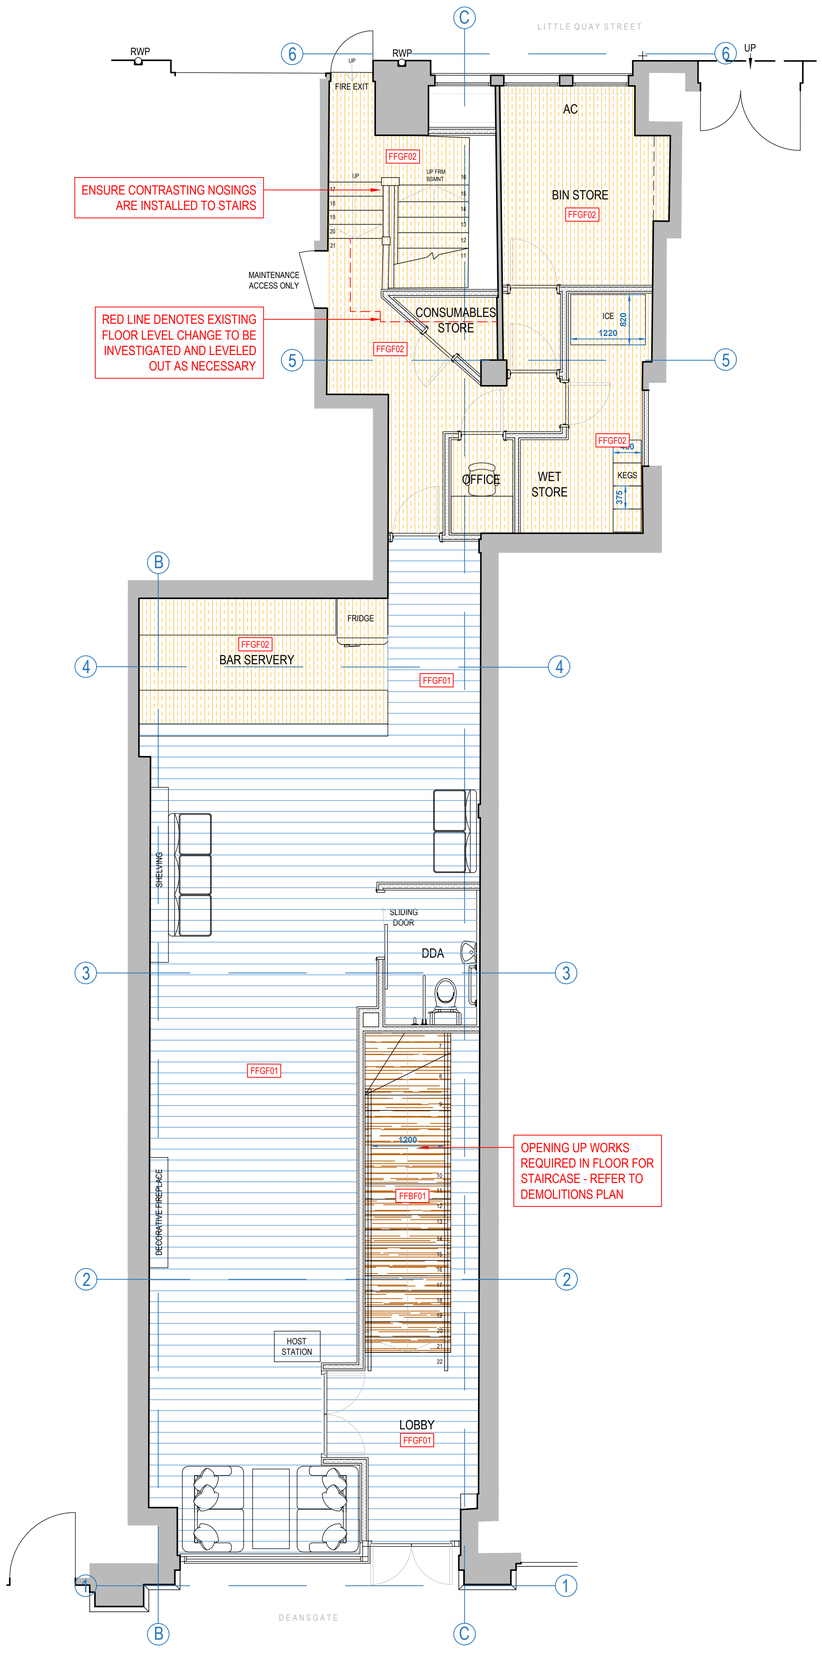

PROPOSED GA PLAN - GROUND FLOOR
SCALE 1:50 @ A1

GENERAL NOTES

ALL DIMENSIONS TO BE CHECKED ON SITE PRIOR TO COMMENCEMENT OF WORKS - PLEASE REPORT ERRORS OR OMISSIONS TO THE ARCHITECT.

THIS DRAWING HAS BEEN PRODUCED FOR THE PURPOSES OF PLANNING AND BUILDING REGULATIONS APPROVALS ONLY AND IS NOT INTENDED TO BE A FULL WORKING DRAWING.

THIS DRAWING IS TO BE READ IN CONJUNCTION WITH ANY WRITTEN SPECIFICATIONS, SCHEDULES OF WORK AND STRUCTURAL ENGINEER'S DETAILS AS APPROPRIATE.

THIS DRAWING IS THE COPYRIGHT OF PUMP HOUSE DESIGNS AND ANY FURTHER REPRODUCTION OF THE PLAN IS NOT PERMITTED WITHOUT OBTAINING PRIOR CONSENT.

© CROWN COPYRIGHT 2026 - LICENCE NO. 100032237

SYMBOL	MATERIAL SPECIFICATION - FLOORING	
BASEMENT FLOOR		
	TIMBER STAIRS WITH PINK NOSING	**FFBF01**
	MOSAIC TILES	**FFBF02**
	MOSAIC TILES	**FFBF03**
	MOSAIC TILES	**FFBF04**
	RESTORED TIMBER PARQUET FLOOING	**FFBF06**
	SAFETY FLOORING	**FFBF07**
GROUND FLOOR		
	RESTORED TIMBER FLOORING	**FFGF01**
	SAFETY FLOORING	**FFGF02**
	TIMBER STAIRS WITH PINK NOSING	**FFBF01**

NOTES:
- PROVIDE APPROPRIATE THRESHOLD TRIM AT JUNCTION BETWEEN DIFFERENT FLOOR FINISHES, IF NOT OTHERWISE SPECIFIED.
- ENSURE LEVEL TRANSITION BETWEEN DIFFERENT FLOOR FINISHES.
- ALL SHEET VINYL JOINTS TO BE WELDED IN ACCORDANCE WITH MANUFACTURER'S RECOMMENDATIONS - COLOUR TO MATCH
- PROVIDE DITRA MATTING TO ALL FLOOR TILE FINISH AREAS.
- PROVIDE LEVELING TO EXISTING FLOORS FOR NEW FLOOR FINISHES WHERE NECESSARY

REV	DESCRIPTION	BY	DATE
B	UPDATED TO LATEST GAS	LF	17.06.26
A	UPDATED TO LATEST LAYOUT	SM	19.05.26

PUMPHOUSE DESIGNS
Architectural & Interior Design Consultants
01424 871120 info@pumphousedesigns.co.uk

CLIENT
LITTLE DOOR & CO.

PROJECT
THE LITTLE DOOR - MANCHESTER
200 DEANSGATE
MANCHESTER

DRAWING
PROPOSED FLOOR FINISHES PLAN

FIRST ISSUE	DRAWN BY	SCALE @ A1
APRIL 2026	S MALLORCA	1:50

DRAWING NO.
8621 / 01 / 601 / B

1:50 0 0.5 1 2 3 4 5m