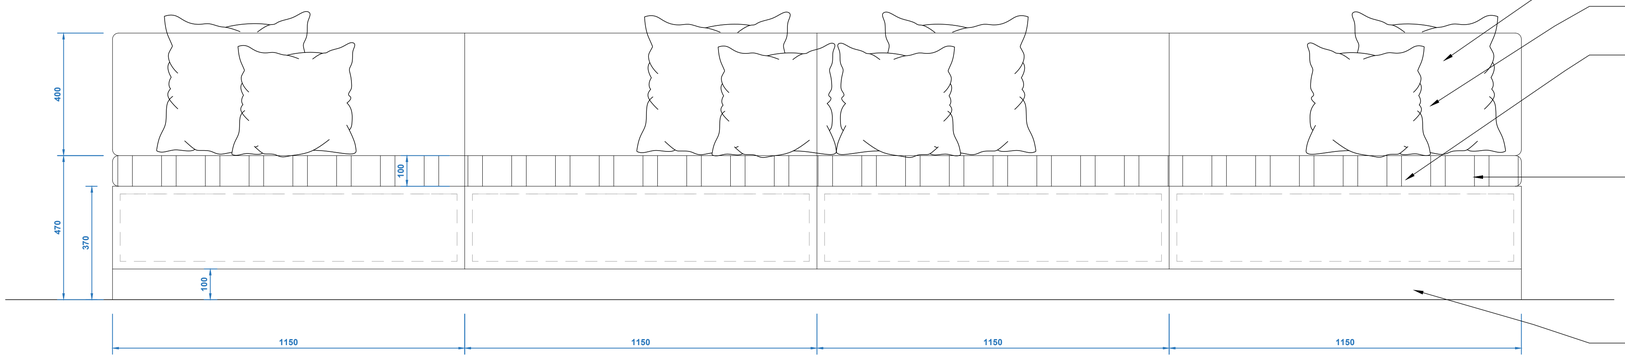


LOOSE CUSHIONS WITH FRILLED EDGE. TO BE SUPPLIED BY BTD.

SEATING BACK TO BE BUTTON BACK. FABRIC SPEC TBC BY BTD.

ALL INBUILT SEATING AND CUSHIONS TO ALSO BE OUTSOURCED FOR TENDER WITH SEPARATE CONTRACTORS AND UNDER BTD'S BUDGET.

STRIPED FABRIC SEAT CUSHION BASE, SPEC TBC BY BTD. TO BE FABRICATED INTO 4 SEPARATE SECTIONS TO ALLOW EASY REMOVAL FOR ACCESS TO STORAGE UNDERNEATH.


SEAT BASE TO BE 100MM THK PRE SHAPED CMHR MEDIUM / HIGH DENSITY FOAM WITH PRE-SHAPED CMHR MEDIUM / LOW DENSITY FOAM OVER. TO BE FIRM PAD WITH COMPRESSION LESS THAN 20MM. UPHOLSTERED SEAT BASE, REFER TO SCHEDULE. ALLOW FOR INTERLINER, IF REQUIRED ENSURE CRIB 5, IGNITION SOURCE 0. CONTRACTOR TO SUPPLY FIRE CERTIFICATES FOR ALL FOAM/INTERLINERS FOR F.O APPROVAL. BTD TO SUPPLY SEAT CUSHIONS.

SAND, PRIME, AND STAIN TO WOODEN BASE & PLINTH TO APPROVED FINISH.


100MM X 100MM SET BACK PLINTH.

ENSURE TIGHT JOINTS, CLEAN ALIGNMENT, AND SMOOTH SURFACES.

ELEVATION A-A
SCALE 1:10 @ A1

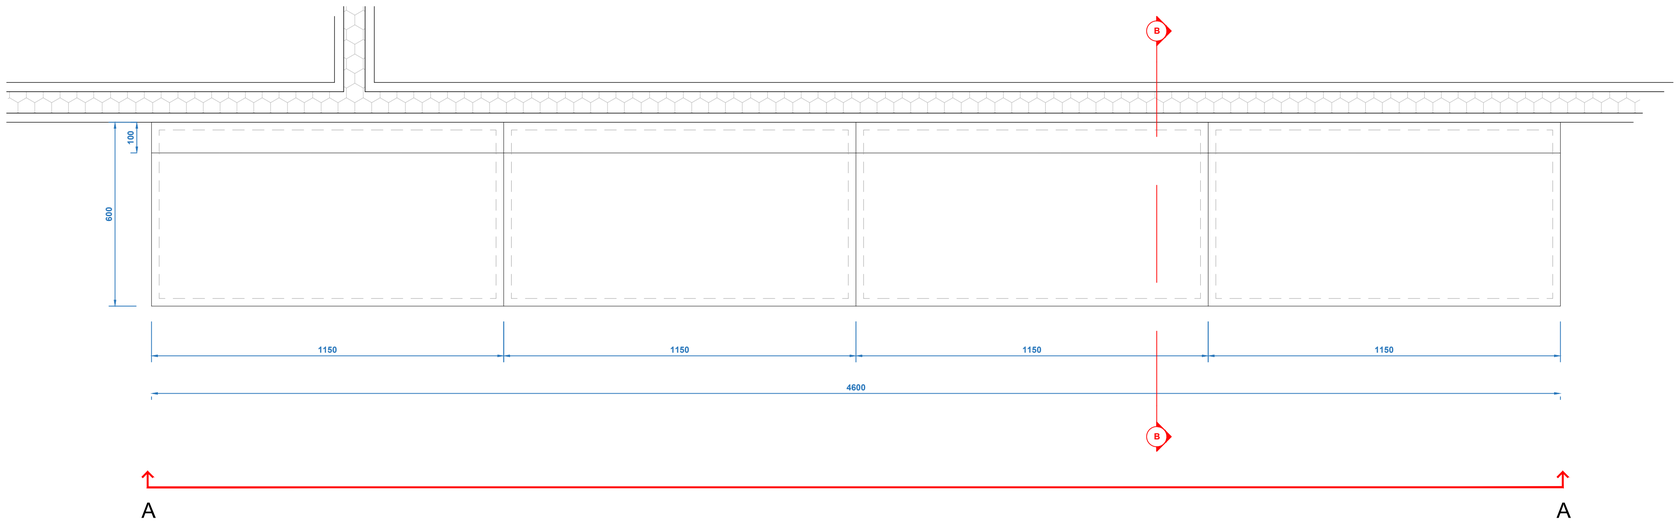

PLAN
SCALE 1:10 @ A1

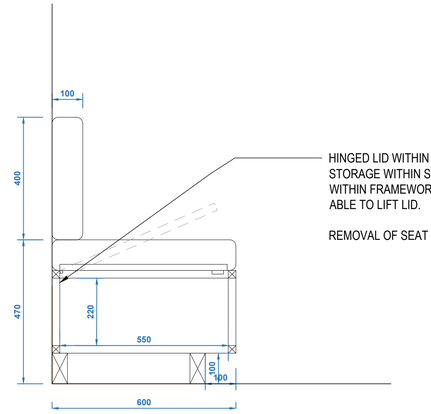

HINGED LID WITHIN BASE FRAMEWORK TO ALLOW ACCESS TO STORAGE WITHIN SEATING BASE. TOP OF LID TO BE SIT FLUSH WITHIN FRAMEWORK - ALLOW FOR CUT OUT HANDLE TO BE ABLE TO LIFT LID.


REMOVAL OF SEAT & BACK CUSHIONS BEFORE LIFTING LID.

SECTION B-B
SCALE 1:10 @ A1





REFERENCE IMAGES - DESIGN INTENT

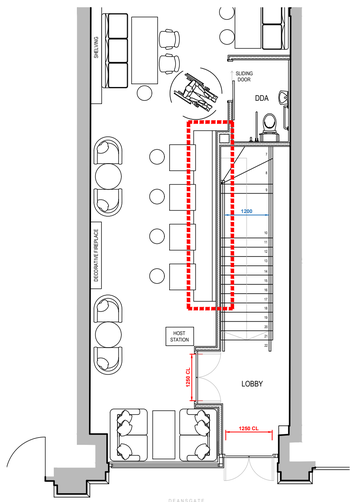

REFERENCE PART PLAN
NOT TO SCALE

1:10 0 0.25 0.5 0.75 1m

GENERAL NOTES

ALL DIMENSIONS TO BE CHECKED ON SITE PRIOR TO COMMENCEMENT OF WORKS - PLEASE REPORT ERRORS OR OMISSIONS TO THE ARCHITECT.

THIS DRAWING HAS BEEN PRODUCED FOR THE PURPOSES OF PLANNING AND BUILDING REGULATIONS APPROVALS ONLY AND IS NOT INTENDED TO BE A FULL WORKING DRAWING.

THIS DRAWING IS TO BE READ IN CONJUNCTION WITH ANY WRITTEN SPECIFICATIONS, SCHEDULES OF WORK AND STRUCTURAL ENGINEER'S DETAILS AS APPROPRIATE.

THIS DRAWING IS THE COPYRIGHT OF PUMP HOUSE DESIGNS AND ANY FURTHER REPRODUCTION OF THE PLAN IS NOT PERMITTED WITHOUT OBTAINING PRIOR CONSENT.

© CROWN COPYRIGHT 2026 - LICENCE NO. 100032237

NOTE
DO NOT SCALE FROM THIS DRAWING. ALL DIMENSIONS ARE TO BE CHECKED ON SITE PRIOR TO MANUFACTURE/CONSTRUCTION. ANY DISCREPANCIES ARE TO BE REPORTED TO PUMPHOUSE DESIGNS

NOTE
SHOP DRAWINGS TO BE PROVIDED FOR SIGN OFF BEFORE MANUFACTURE

REV	DESCRIPTION	BY	DATE
F			
E			
D			
C			
B			
A	REFERENCE PLAN UPDATED	LF	17.06.26

PUMPHOUSE DESIGNS
Architectural & Interior Design Consultants
01424 871120 info@pumphousedesigns.co.uk

CLIENT
LITTLE DOOR & CO.

PROJECT
THE LITTLE DOOR - MANCHESTER
200 DEANSGATE
MANCHESTER

DRAWING
PROPOSED DETAIL - BENCH SEATING

FIRST ISSUE	DRAWN BY	SCALE @ A1
APRIL 2026	C MILLGATE	1:10

DRAWING NO.
8621 / 01 / 910 / A