



ELEVATION
SCALE 1:10 @ A1

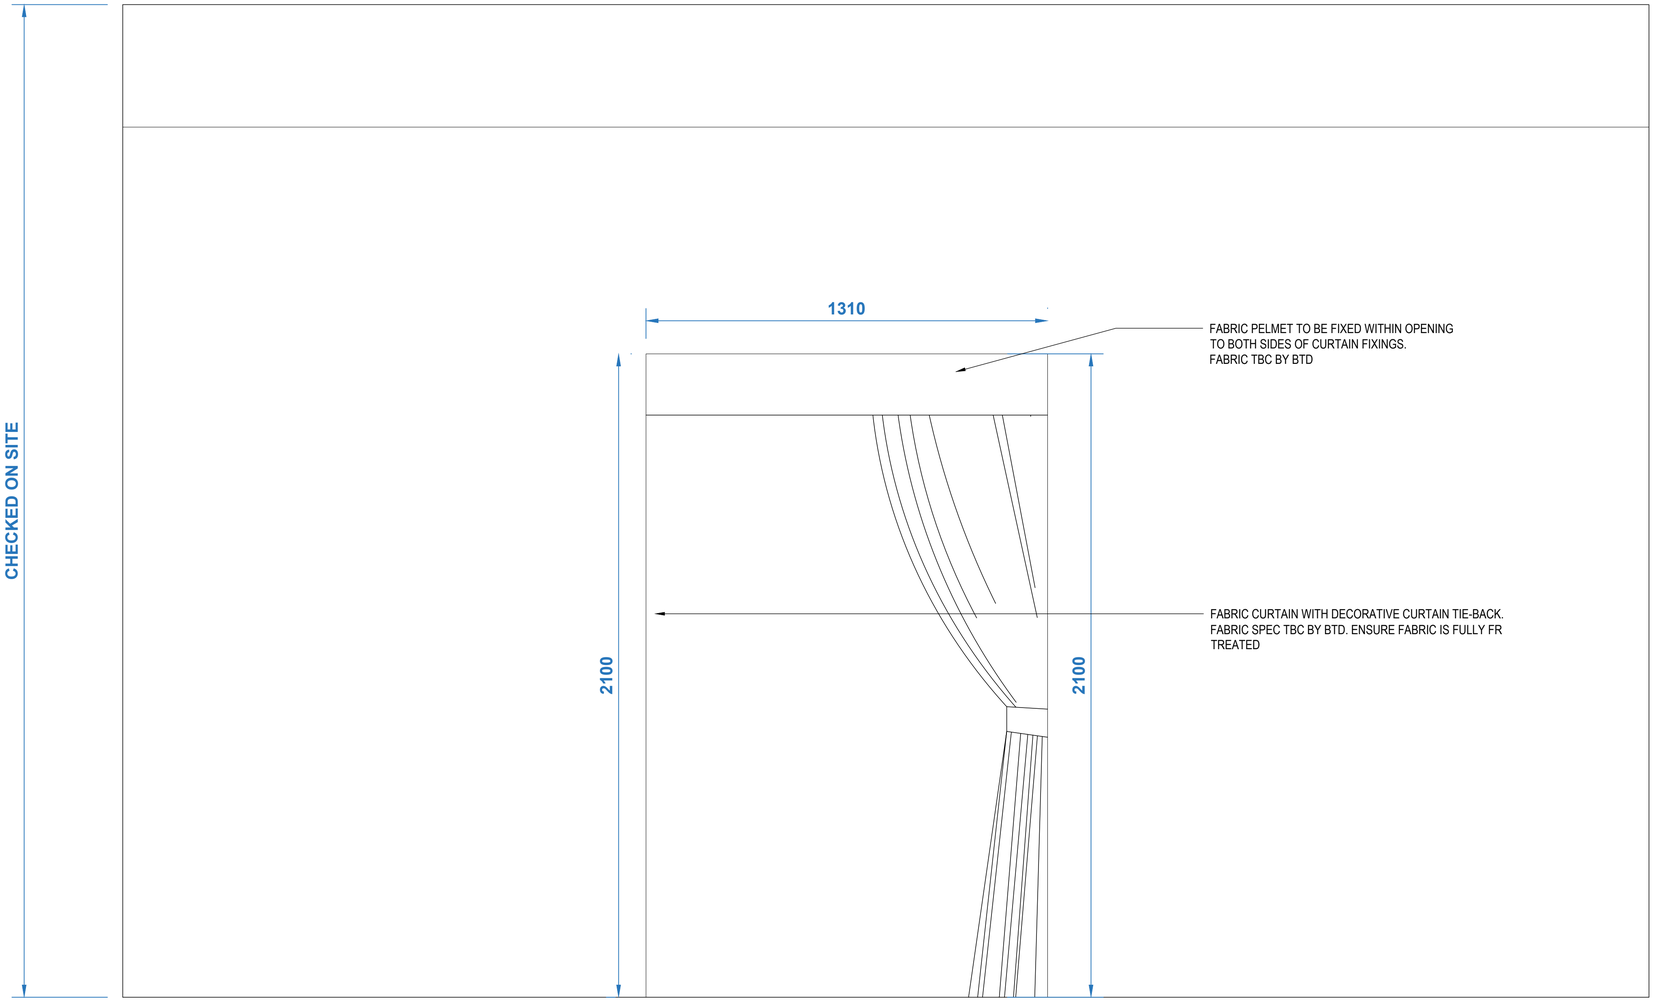

REFERENCE PART PLAN
NOT TO SCALE

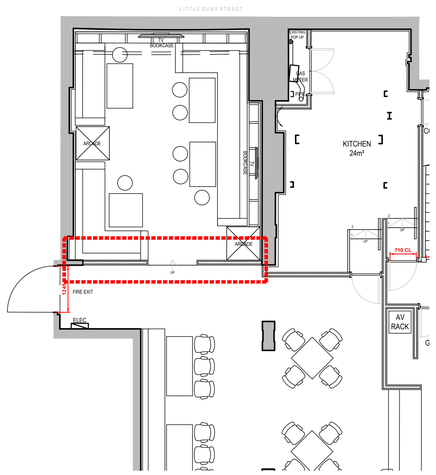





REFERENCE IMAGES - DESIGN INTENT

1:10 0 0.25 0.5 0.75 1m

GENERAL NOTES

ALL DIMENSIONS TO BE CHECKED ON SITE PRIOR TO COMMENCEMENT OF WORKS - PLEASE REPORT ERRORS OR OMISSIONS TO THE ARCHITECT.

THIS DRAWING HAS BEEN PRODUCED FOR THE PURPOSES OF PLANNING AND BUILDING REGULATIONS APPROVALS ONLY AND IS NOT INTENDED TO BE A FULL WORKING DRAWING.

THIS DRAWING IS TO BE READ IN CONJUNCTION WITH ANY WRITTEN SPECIFICATIONS, SCHEDULES OF WORK AND STRUCTURAL ENGINEER'S DETAILS AS APPROPRIATE.

THIS DRAWING IS THE COPYRIGHT OF PUMP HOUSE DESIGNS AND ANY FURTHER REPRODUCTION OF THE PLAN IS NOT PERMITTED WITHOUT OBTAINING PRIOR CONSENT.

© CROWN COPYRIGHT 2026 - LICENCE NO. 100032237

NOTE
DO NOT SCALE FROM THIS DRAWING. ALL DIMENSIONS ARE TO BE CHECKED ON SITE PRIOR TO MANUFACTURE/CONSTRUCTION. ANY DISCREPANCIES ARE TO BE REPORTED TO PUMPHOUSE DESIGNS

NOTE
SHOP DRAWINGS TO BE PROVIDED FOR SIGN OFF BEFORE MANUFACTURE

REV.	DESCRIPTION	BY	DATE
F			
E			
D			
C			
B	REFERENCE PLAN UPDATED	LF	17.06.26
A	UPDATED TO LATEST LAYOUT	SM	29.05.26

PUMPHOUSE DESIGNS
Architectural & Interior Design Consultants
01424 871120 info@pumphousedesigns.co.uk

CLIENT
LITTLE DOOR & CO.

PROJECT
THE LITTLE DOOR - MANCHESTER
200 DEANSGATE
MANCHESTER

DRAWING
PROPOSED DETAIL - NINTENDO ENTRANCE CURTAIN

FIRST ISSUE	DRAWN BY	SCALE @ A1
APRIL 2026	C MILLGATE	1:10

DRAWING NO.
8621 / 01 / 912 / B