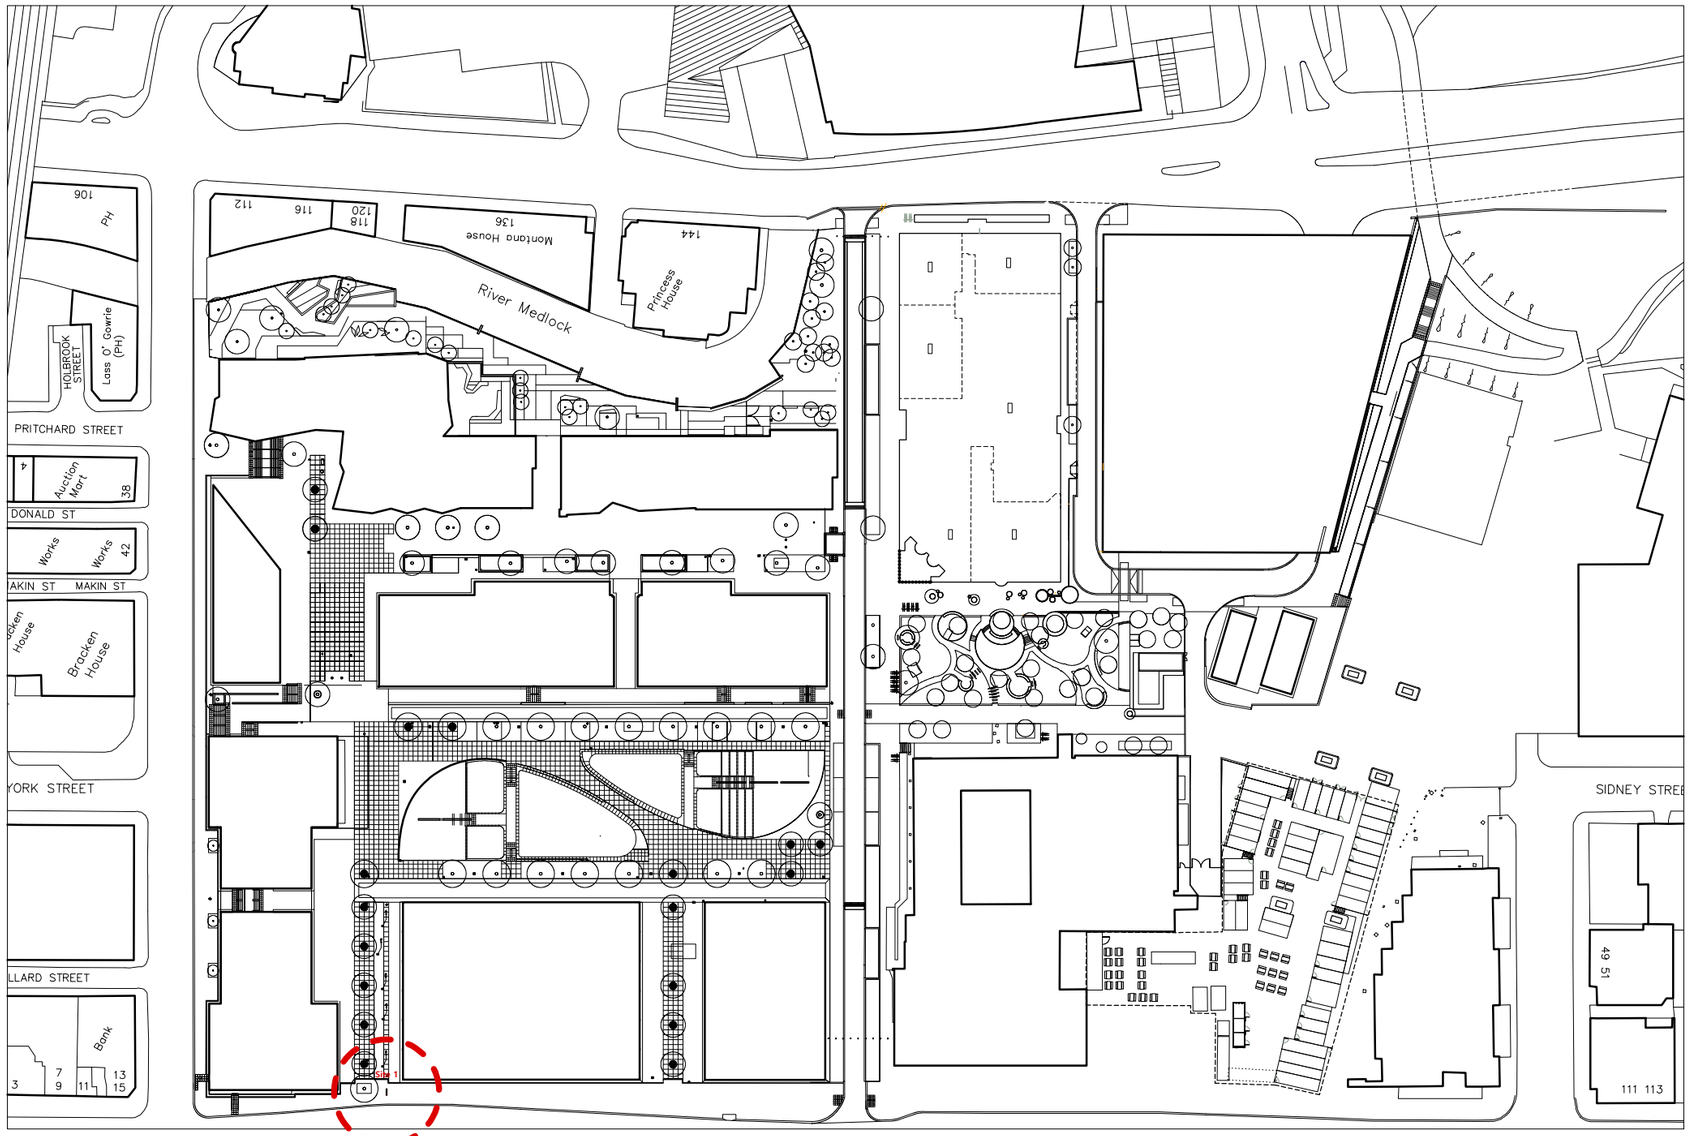


metropolis Planning

0m 25m

Note:
Do not scale this drawing

Revisions:

00 07 July 26

Circle Square
Oxford Rd,
Manchester
M1 7ED

3203-**D1000**-rev00

Scale: 1:1250 @ A3
Date: 07 July 26

Location Plan