

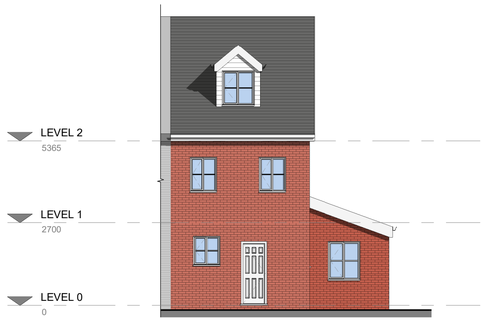


1. Front - Proposed
1 : 100

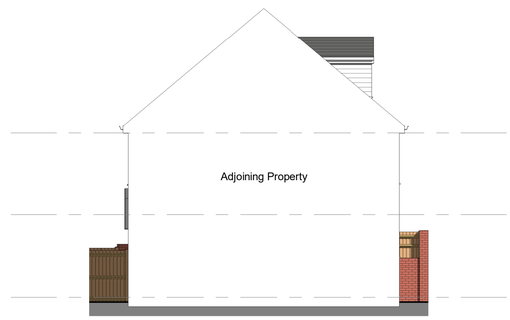


2. Left Side - Proposed
1 : 100

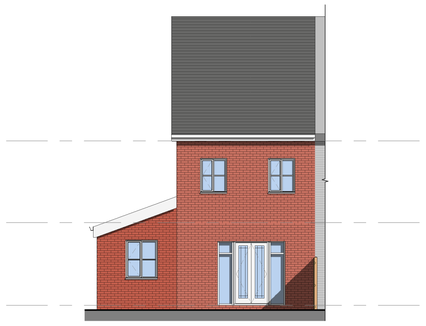


3. Rear - Proposed
1 : 100




4. Right Side - Proposed
1 : 100

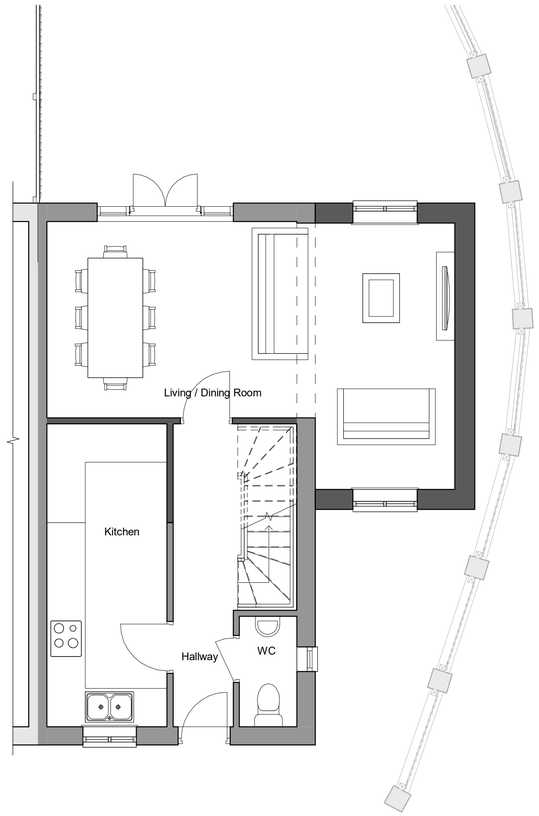

6. Level 0 - Proposed
1 : 50

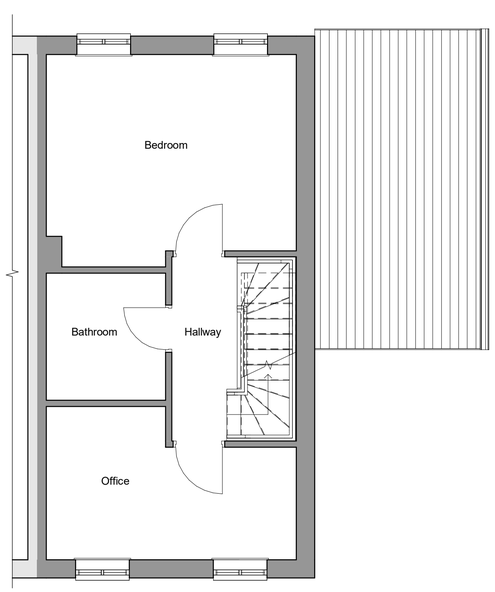

7. Level 1 - Proposed
1 : 50

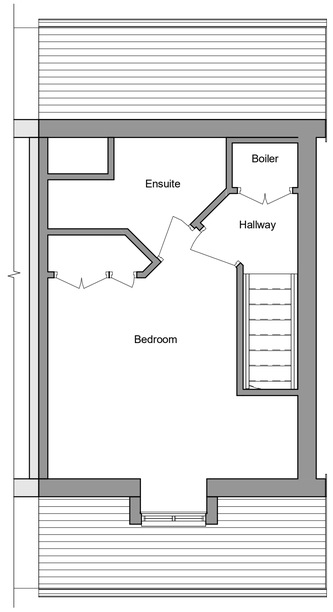

8. Level 2 - Proposed
1 : 50

0.5 0 0.5 1 1.5 2 2.5
SCALE 1: 50 m

REV	DESCRIPTION	BY	DATE
1	Furniture layout amendment		24-10-22

RADNOR ARCHITECTURE
PLANNING & DESIGN
office@radnorarchitecture.co.uk

PROJECT	3 Roch Bank
PROJECT NO.	RA26117.
CLIENT	E Jacobs
DATE	02/06/15
DRAWN BY	Author
TITLE	Proposed Plans and Elevations
SHEET NO.	003.
REV.	1
SCALE @ A1	As indicated

NOTES
© COPYRIGHT - ALL RIGHTS RESERVED. NO PART OF THIS PUBLICATION MAY BE REPRODUCED, IN ANY FORM OR BY ANY MEANS WITHOUT PRIOR WRITTEN PERMISSION OF RADNOR ARCHITECTURE PLANNING & DESIGN. ALL DIMENSIONS TO BE CHECKED AND CONFIRMED ON SITE BEFORE COMMENCEMENT OF WORK. ANY VARIATION IS TO BE REPORTED TO THE DESIGNER PRIOR TO THE COMMENCEMENT OF WORK. ALL WORKS TO COMPLY WITH THE CURRENT BUILDING REGULATIONS, STATUTORY LEGISLATION, RELEVANT CODES OF PRACTICE AND BRITISH STANDARDS. ALL DIMENSIONS ON THIS DRAWING ARE IN MILLIMETRES UNLESS STATED OTHERWISE.