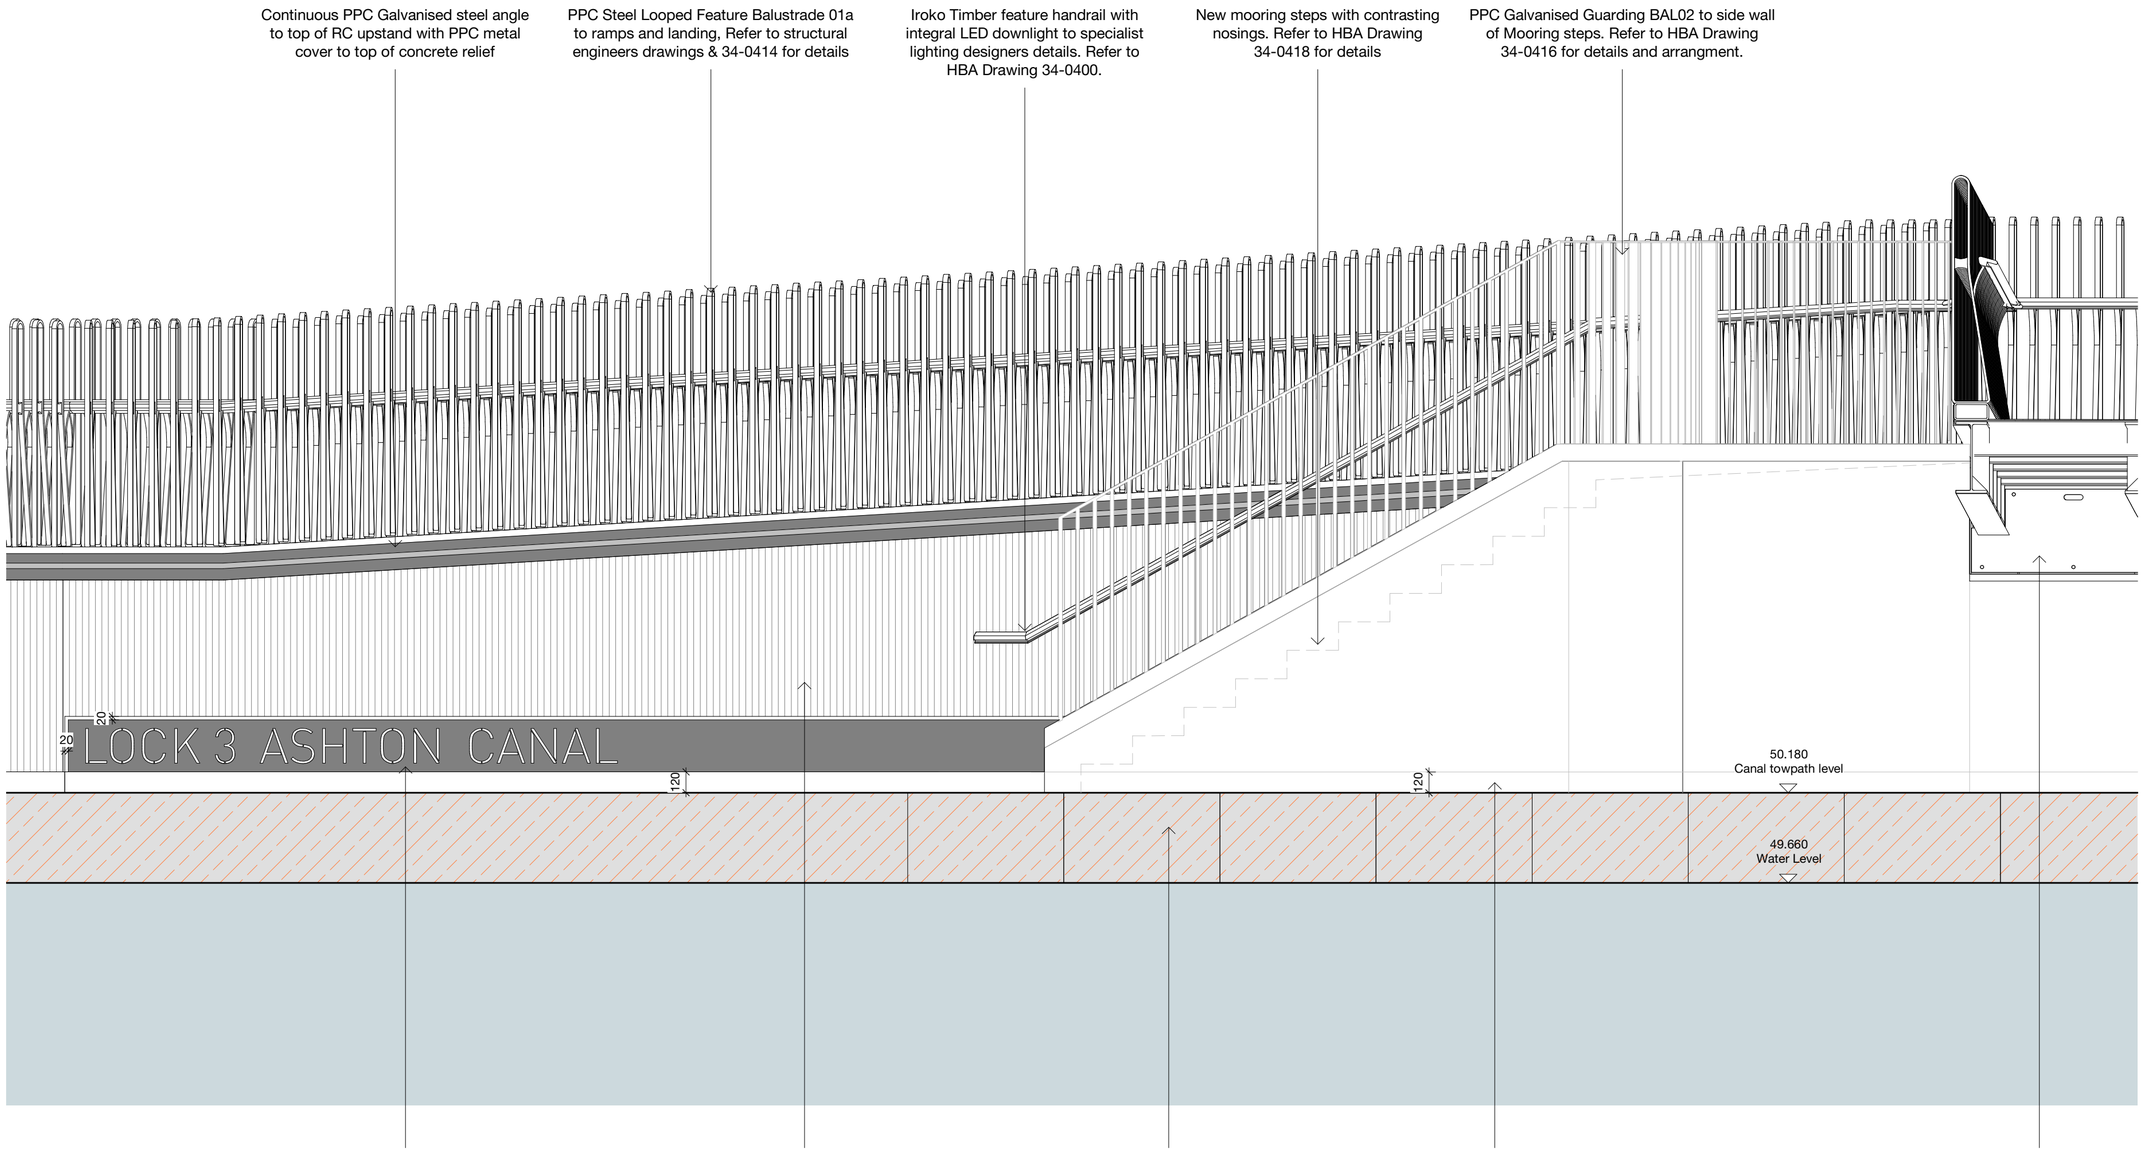


A **Section AA - Northern towpath ramp wall elevation**

1 : 25

Copyright Hawkins\Brown Architects

No implied licence exists. This drawing should not be used to calculate areas for the purposes of valuation. Do not scale this drawing. All Dimensions to be checked on the site by the contractor and such dimensions to be their responsibility. All work must comply with relevant British Standards and Building Regulations requirements. Drawing errors and omissions to be reported to the architect. To be read in conjunction with Architect's specification and other consultant information.

Rev	Description	Date
C1	Issued for Section 73/19 application	15.10.25

NOTE: Drawing represents design intent only and should not be used for fabrication. Design is subject to co-ordination with sub-contractors and development of CDP elements throughout construction stage. All matters of regulatory compliance to be sought prior to commencement of works

3C Tariff Street
Manchester M1 2FF
mail@hawkinsbrown.com
hawkinsbrown.com

Hawkins\
Brown

Project
Islington Cycle Bridge
Lock No.3
Ashton Canal
Manchester

Drawing
Concrete Ramp Wall Elevation

Scale	Date
As indicated @ A2	Oct 2025
Drawn By AK	**Checked By** SB
Job Number 210131 / **Status** S2	**Purpose of Issue** For information
Drawing No. ICB-HBA-00-00-DR-A-42-0403	**Rev** C1