
Copyright of this drawing is vested in 5plus Architect and it must not be copied or reproduced without written consent. Figured dimensions only are to be taken from this drawing. DO NOT SCALE OFF THIS DRAWING ..... IF IN DOUBT ASK


All contractors must visit the site and be responsible for taking and checking all dimensions relative to their work. 5plus architects are to be advised of any variation between drawings and site conditions.

Electronic data/ drawings issued as 'read only' and should not be interrogated for measurement. All dimensions and levels should be 'read only' from those values stated in text, on the drawings


CONSTRUCTION - It is considered that the proposed works are within the scope of a competent Contractor and as such no unusual hazards have been identified, refer to relevant Keyr Symbol Schedule/ Designers Risk Assessment.

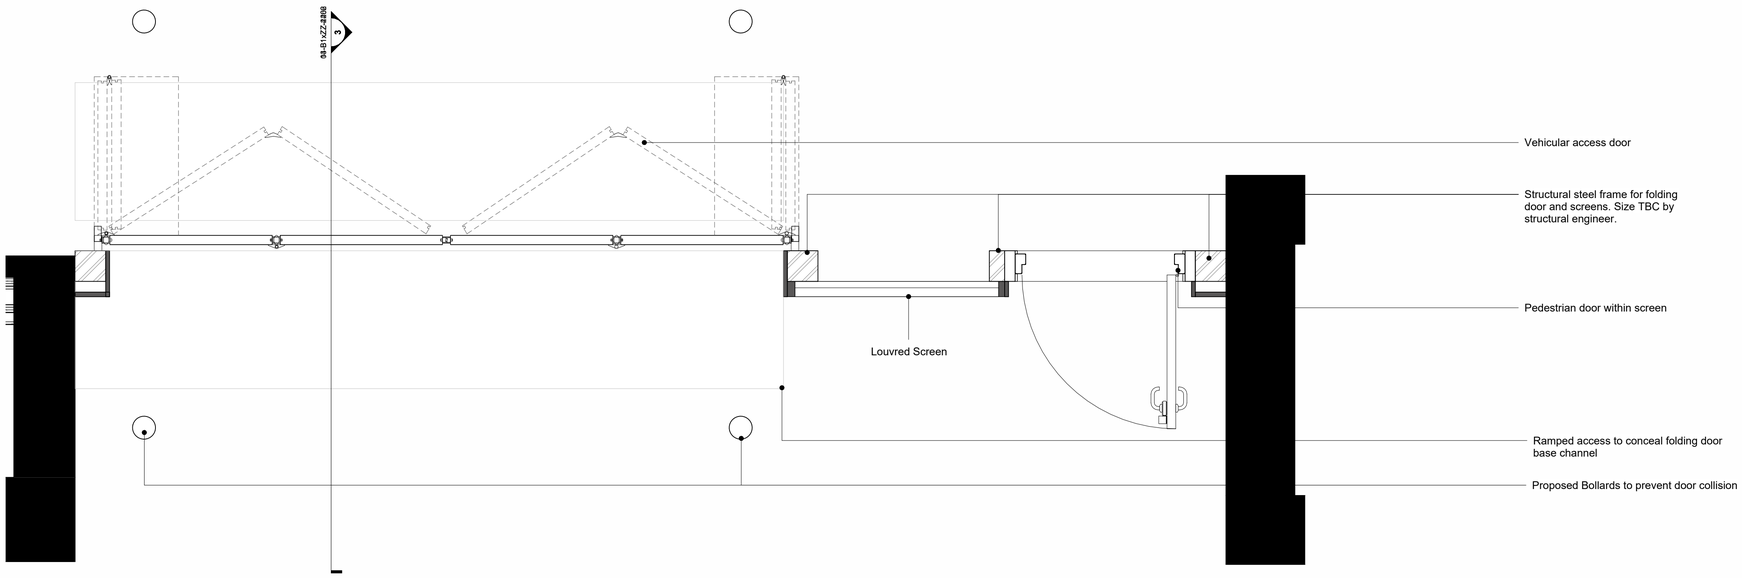

Proposed Secure screen and Rhino door
1 : 20

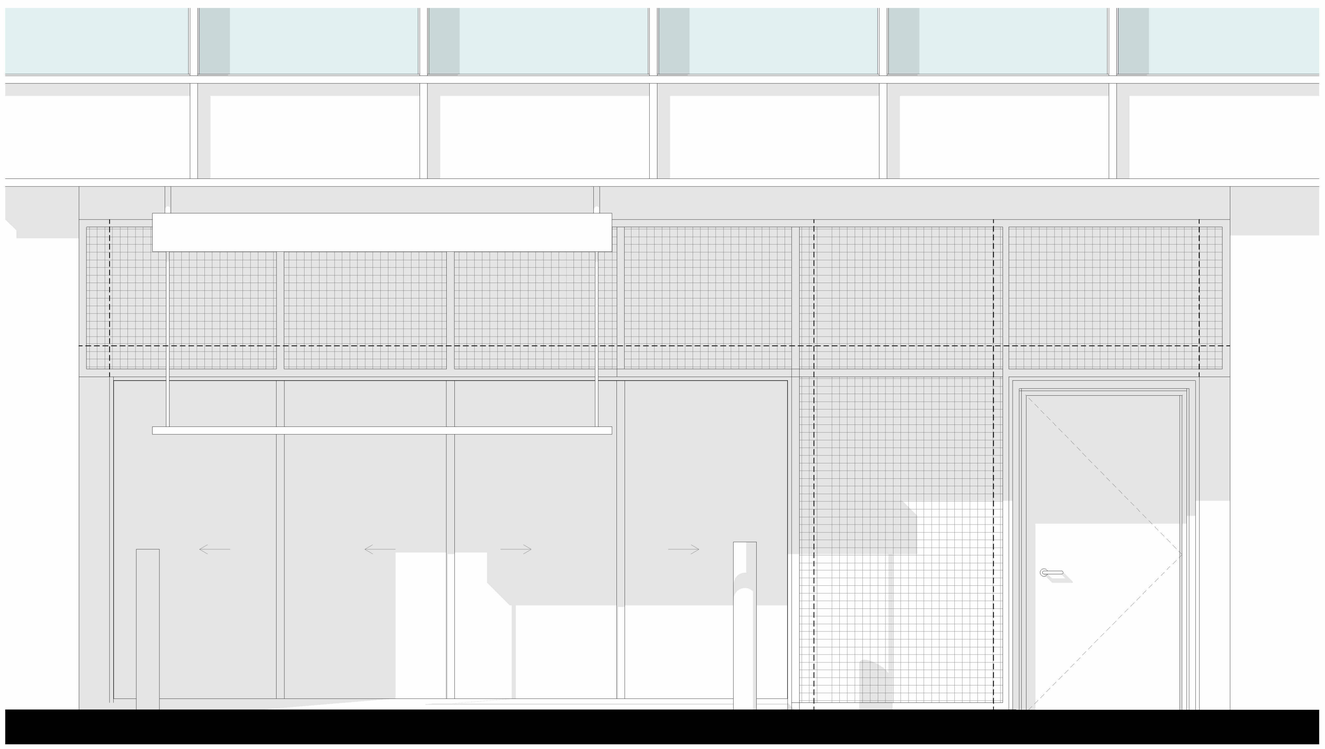

Proposed Elevation
1 : 20

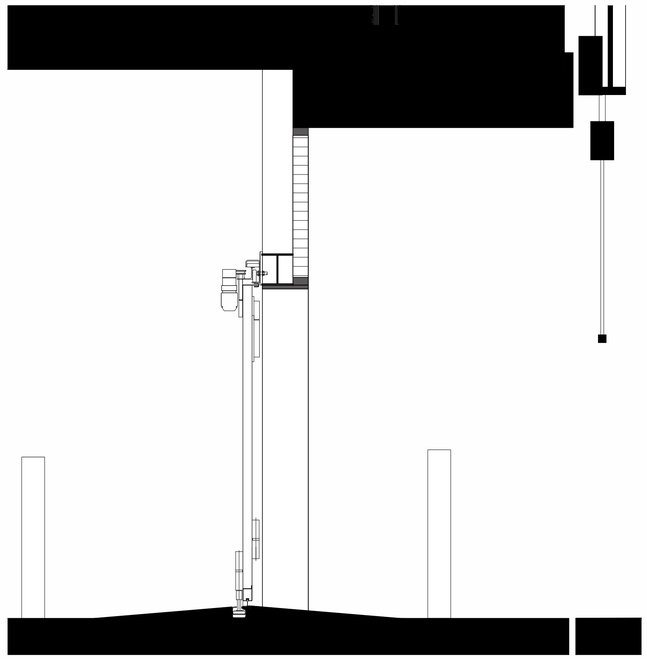

Proposed Section
1 : 20

P02	02/07/26	Planning Application
P01	24/06/26	Planning Pre-application

General Notes :

All Drawings to be read in Colour.

Current drawings have been developed from survey and proposal model / information provided by Ridge.

Survey Model - 5030779-RDG-XX-XX-M-GS-990000_P09

Proposal Model - 5030778-RDG-ZZ-ZZ-M-A-990001-P02-Architectural Model

5plus

Manchester. 0161 228 0211
Fourth Floor, The Hive, 47 Lever Street, Manchester. M1 1FN

London. 0207 253 7644
The Leather Market, Weston Street, London. SE1 3ER

5plusarchitects.com

PROJECT:

TITLE:
New Carpark Entrance_Planning Amendments

SCALE:
1 : 20 @ A1

STATUS:
PLANNING

DRAWING NO:
06183-5PA-04-B1xZZ-D-A-2406

REV:
P02

CLASSIFICATION (SECURITY / INFORMATION):
OFFICIAL SENSITIVE