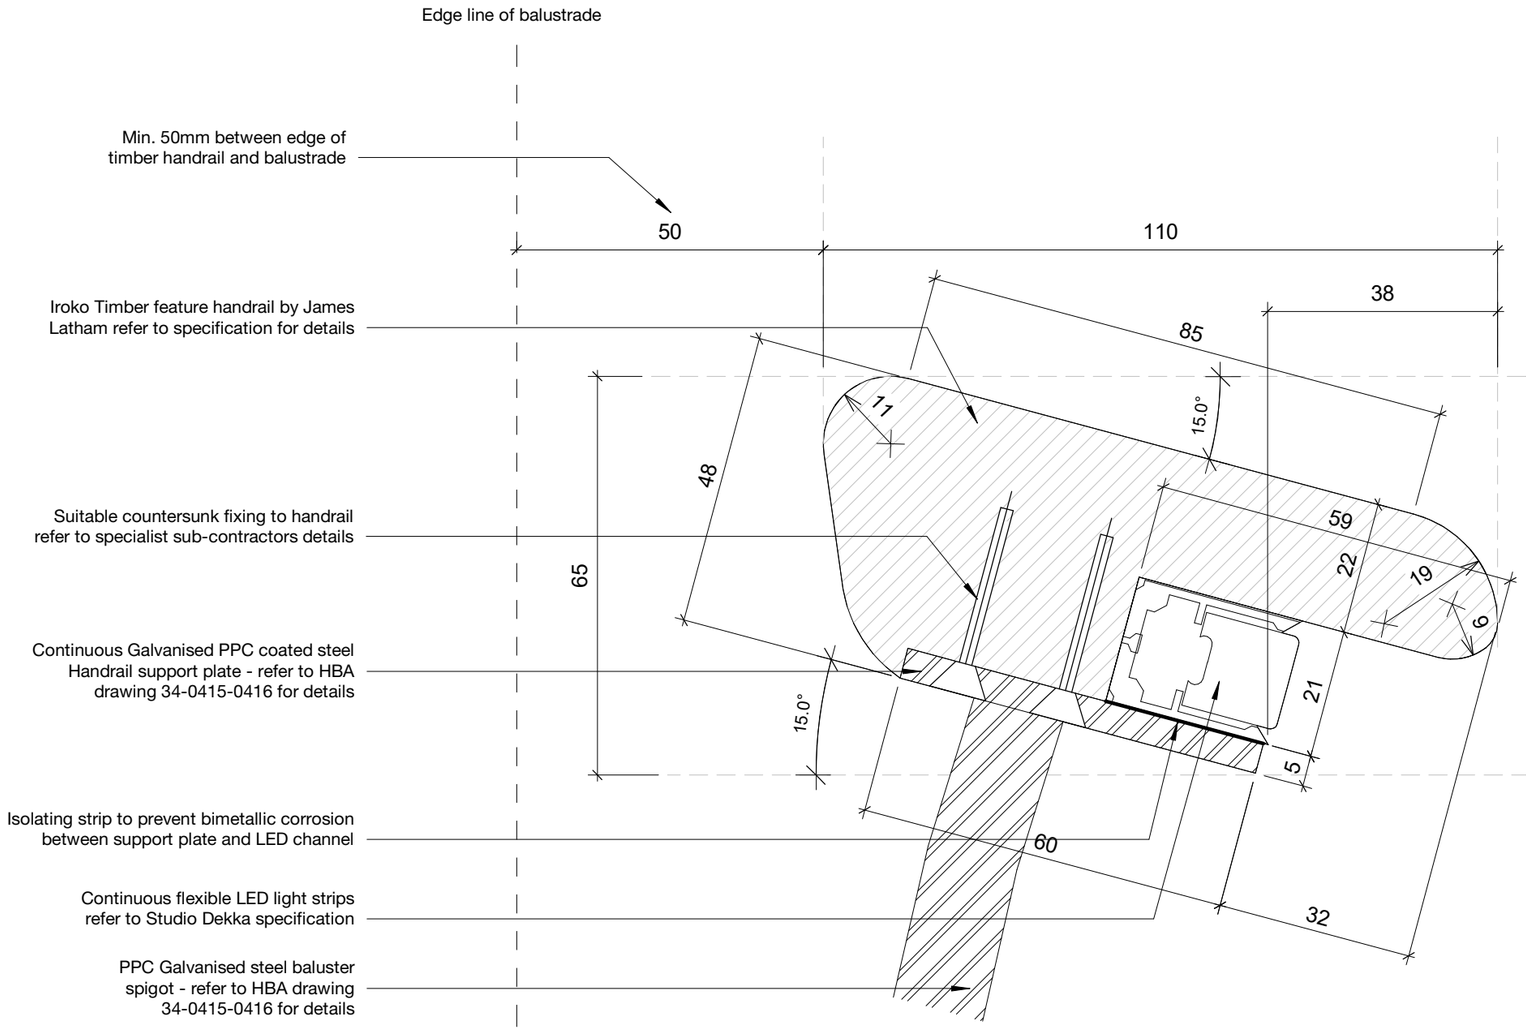



# Handrail section

1 : 1

| Rev | Description | Date |
|---|---|---|
| P1 | Initial Issue | 30/09/22 |
| P2 | Issued for Stage 4 - Tender | 21/10/22 |
| C1 | Construction stage issue | 10.05.24 |

Copyright Hawkins\Brown Architects

No implied licence exists. This drawing should not be used to calculate areas for the purposes of valuation. Do not scale this drawing. All Dimensions to be checked on the site by the contractor and such dimensions to be their responsibility. All work must comply with relevant British Standards and Building Regulations requirements. Drawing errors and omissions to be reported to the architect. To be read in conjunction with Architect's specification and other consultant information.

NOTE: Drawing represents design intent only and should not be used for fabrication. Design is subject to co-ordination with sub-contractors and development of CDP elements throughout construction stage. All matters of regulatory compliance to be sought prior to commencement of works

| | | | |
|---|---|---|---|
| Scale @ A3: As indicated | Date: 09/30/22 | Job Number: 210131 | Project: Islington Cycle Bridge<br>Lock No.3<br>Ashton Canal<br>Manchester |
| Drawn By: JK | Checked By: SB | Status: S2 | |
| Drawing No.: ICB-HBA-00-00-DR-A-34-0400 Rev: C1 | | Purpose of Issue: For information | Drawing: Handrail Detail 01 Feature Balustrade Typical Handrail Section & Lighting |

3C Tariff Street
Manchester M1 2FF
mail@hawkinsbrown.com
**hawkinsbrown.com**

Hawkins\
Brown