
Copyright Hawkins\Brown Architects
No implied licence exists. This drawing should not be used to calculate areas for the purposes of valuation. Do not scale this drawing. All Dimensions to be checked on the site by the contractor and such dimensions to be their responsibility. All work must comply with relevant British Standards and Building Regulations requirements. Drawing errors and omissions to be reported to the architect. To be read in conjunction with Architect's specification and other consultant information.

Rev	Description	Date
P1	Planning Submission	August 2021

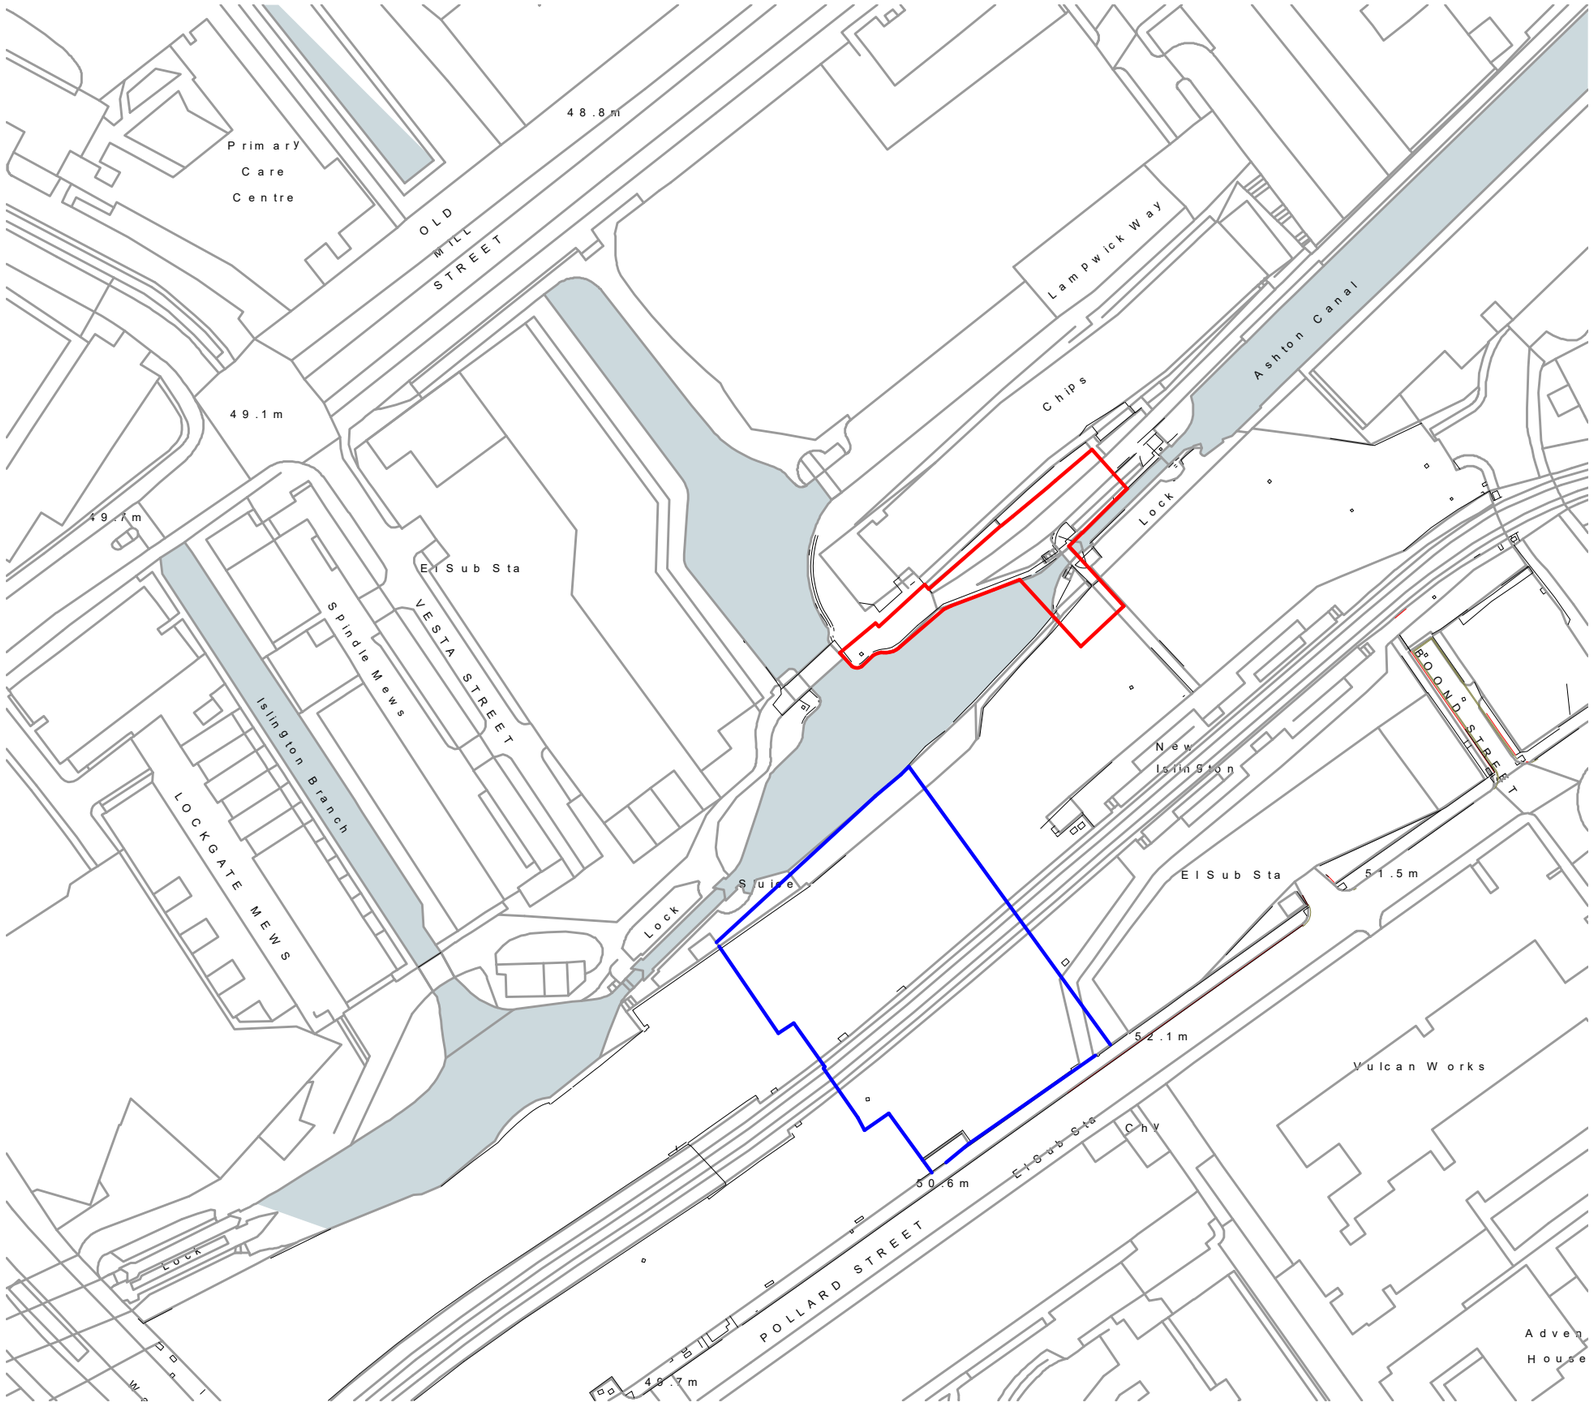

0m 25m 50m 75m 100m 125m

VISUAL SCALE 1:1250 @ A1

3C Tariff Street
Manchester M1 2FF
mail@hawkinsbrown.com
hawkinsbrown.com

Hawkins\
Brown

Project
Islington Cycle Bridge
Lock No.3
Ashton Canal
Manchester

Drawing
Site Location Plan

Scale	Date
1 : 1250 @ A3	August 2021
Drawn By	**Checked By**
HECW	SOB

Job Number	Status	Purpose of Issue
210131	S2	Planning

Drawing No. ICB-HBA-ZZ-XX-DR-A-PL20_0001 Rev P1