



4. Front - Existing
1 : 100

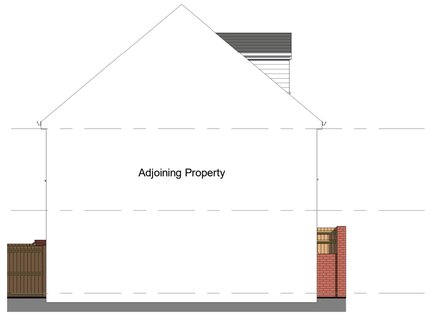


5. Left Side - Existing
1 : 100




6. Rear - Existing
1 : 100

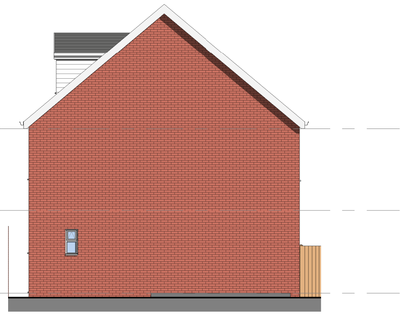


7. Right Side - Existing
1 : 100

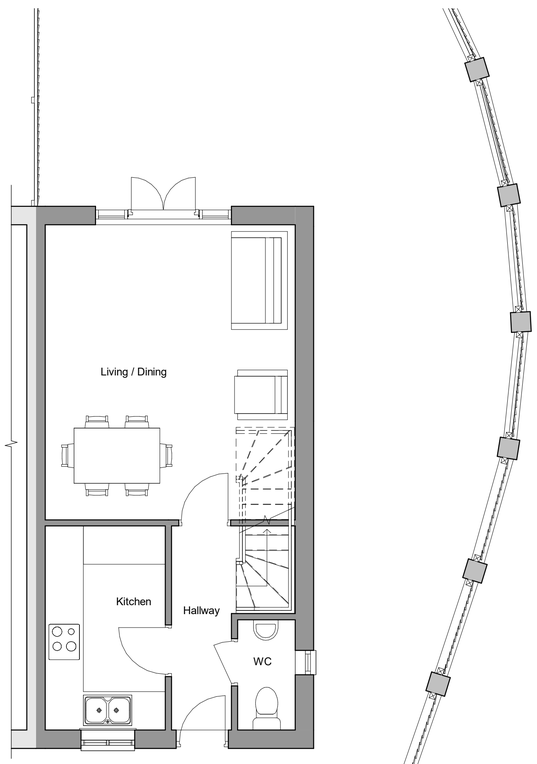

1. Level 0 - Existing
1 : 50

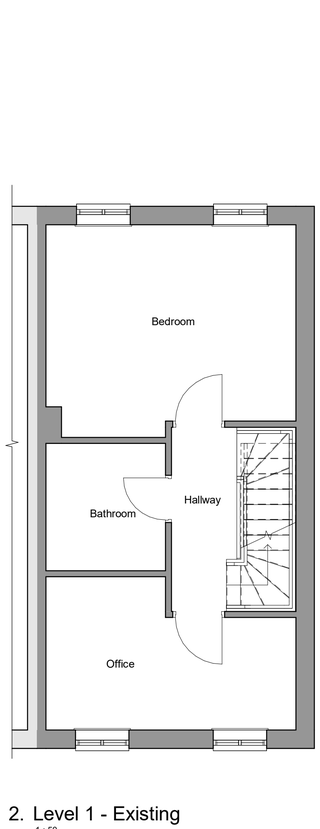

2. Level 1 - Existing
1 : 50

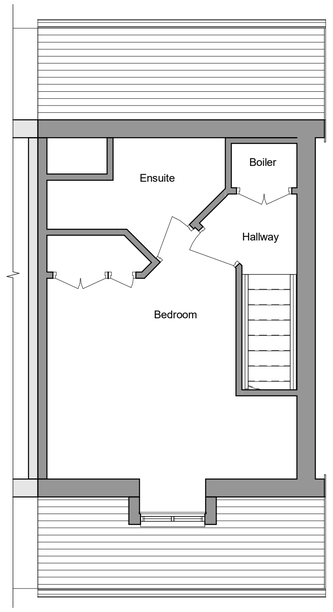

3. Level 2 - Existing
1 : 50

0.5 0 0.5 1 1.5 2 2.5
SCALE 1: 50 m

REV DESCRIPTION BY DATE

RADNOR ARCHITECTURE PLANNING & DESIGN
office@radnorarchitecture.co.uk

PROJECT	3 Roch Bank
PROJECT NO.	RA26117.
CLIENT	E Jacobs
DATE	11/19/13
DRAWN BY	Author
TITLE	Existing Plans and Elevations
SHEET NO.	002.
REV.	
SCALE @ A1	As indicated

NOTES
© COPYRIGHT - ALL RIGHTS RESERVED. NO PART OF THIS PUBLICATION MAY BE REPRODUCED, IN ANY FORM OR BY ANY MEANS WITHOUT PRIOR WRITTEN PERMISSION FROM THE DESIGNER. ALL DIMENSIONS AND SETTING OUT ARE TO BE CHECKED ON SITE BEFORE WORK COMMENCES. ANY DISCREPANCY OR VARIATION IS TO BE REPORTED TO THE DESIGNER PRIOR TO THE COMMENCEMENT OF ANY WORK. ALL WORK AND MATERIALS TO BE IN ACCORDANCE WITH CURRENT STATUTORY LEGISLATION, RELEVANT CODES OF PRACTICE AND BRITISH STANDARDS. ALL DIMENSIONS ON THIS DRAWING ARE IN MILLIMETRES UNLESS STATED OTHERWISE.