Landscape Finishes to Towpath level

1 : 100

Represents location of existing listed canal towpath stone coping to be retained.


Represents location of existing tarmac finishes to be removed and replaced with Yorkstone flags
Reference: Marshalls. Scoutmoor. 900x450mm,. TBC through sampling

Represents location of Corduroy paving on canal towpath level. Refer to HBA Drawing 34_0418 for setting out details.

Represents location of existing tarmac finishes to be made good and reinstated where necessary

MP Represents location of new Mooring ring

Represents location of CORTEN steel edging strip
Reference: tbc.

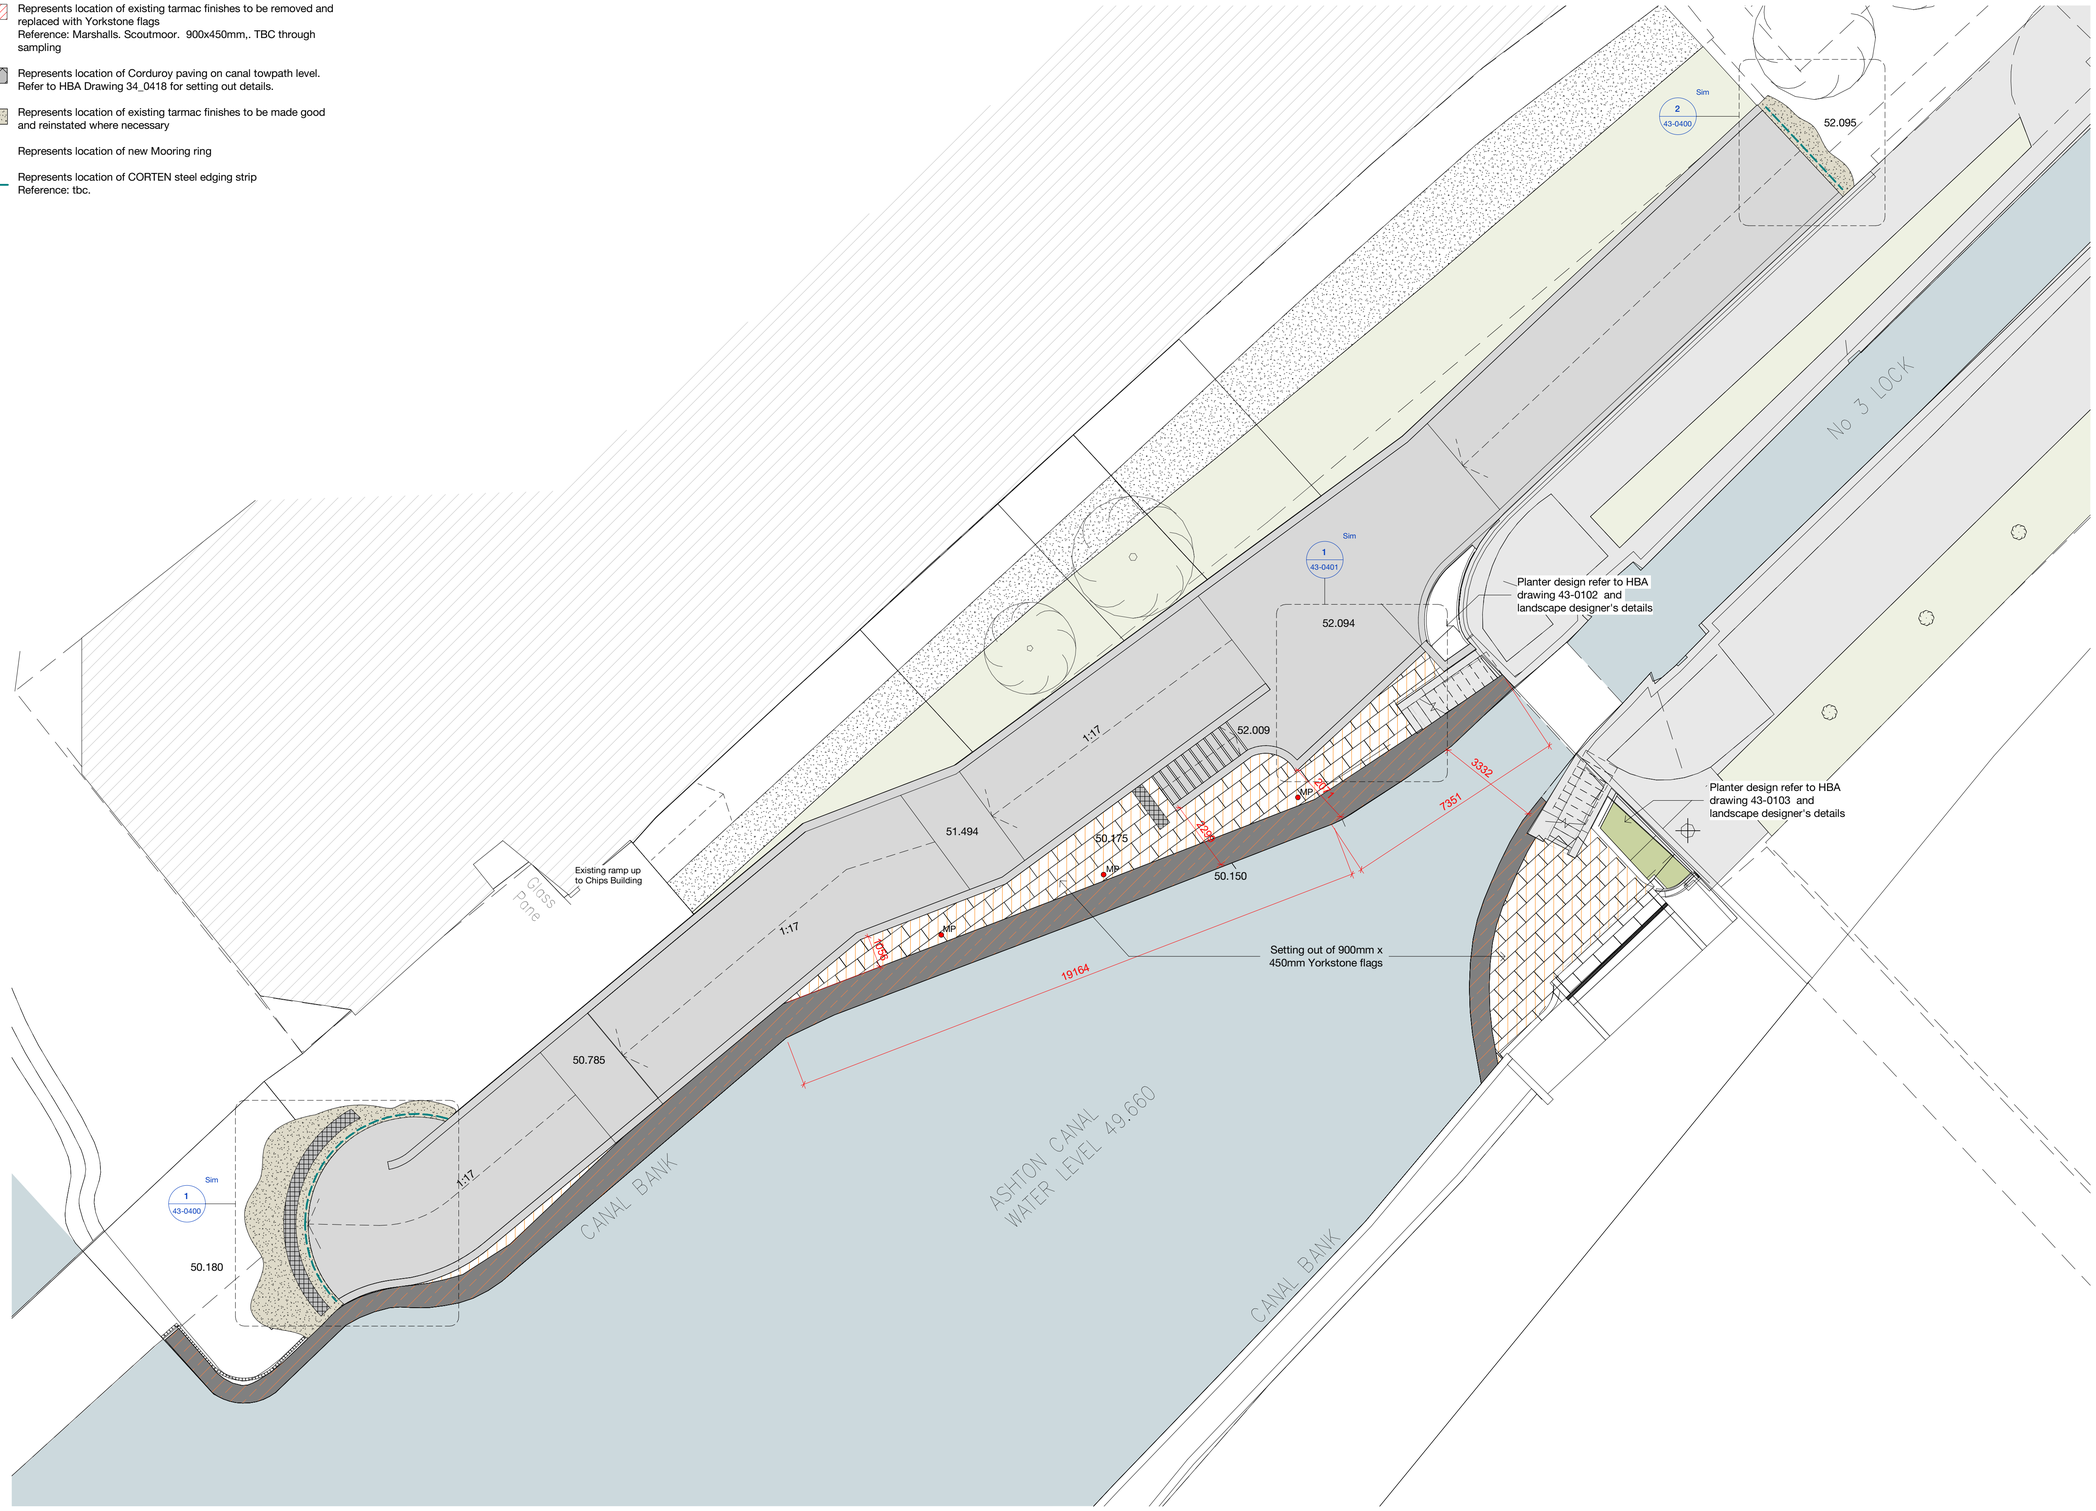

Copyright Hawkins\Brown Architects
No implied licence exists. This drawing should not be used to calculate areas for the purposes of valuation. Do not scale this drawing. All dimensions to be checked on the site by the contractor and such dimensions to be their responsibility. All work must comply with relevant British Standards and Building Regulations requirements. Drawing errors and omissions to be reported to the architect. To be read in
conjunction with Architect's specification and other consultant information.

Rev	Description	Date
P1	Initial Issue	16/09/22
P2	General Revision	14/10/22
P3	Issued for Stage 4 - Tender	21/10/22
P4	Additonal dims added to mooring area	03/11/22
P5	Amendment to ramp profile	28/11/22
P6	West ramp end amended following basement clash with chips building	20.06.23
C1	Construction stage issue	10.05.24

NOTE: Drawing represents design intent only and should not be used for fabrication. Design is subject to co-ordination with sub-contractors and development of CDP elements throughout construction stage. All matters of regulatory compliance to be sought prior to commencement of works

26-28 Hilton Street
Manchester M1 2EH
mail@hawkinsbrown.com
hawkinsbrown.com

Hawkins\
Brown

Project
Islington Cycle Bridge
Lock No.3
Ashton Canal
Manchester

Drawing
Landscape GA - Finishes at Canal Towpath Level

Scale @ A1	Date
1 : 100	16/09/22
Drawn By	**Checked By**
JK	LW

Job Number	Status	Purpose of Issue
210131	S2	For information

Drawing No.	Rev
ICB-HBA-00-00-DR-A-43-0101	C1