

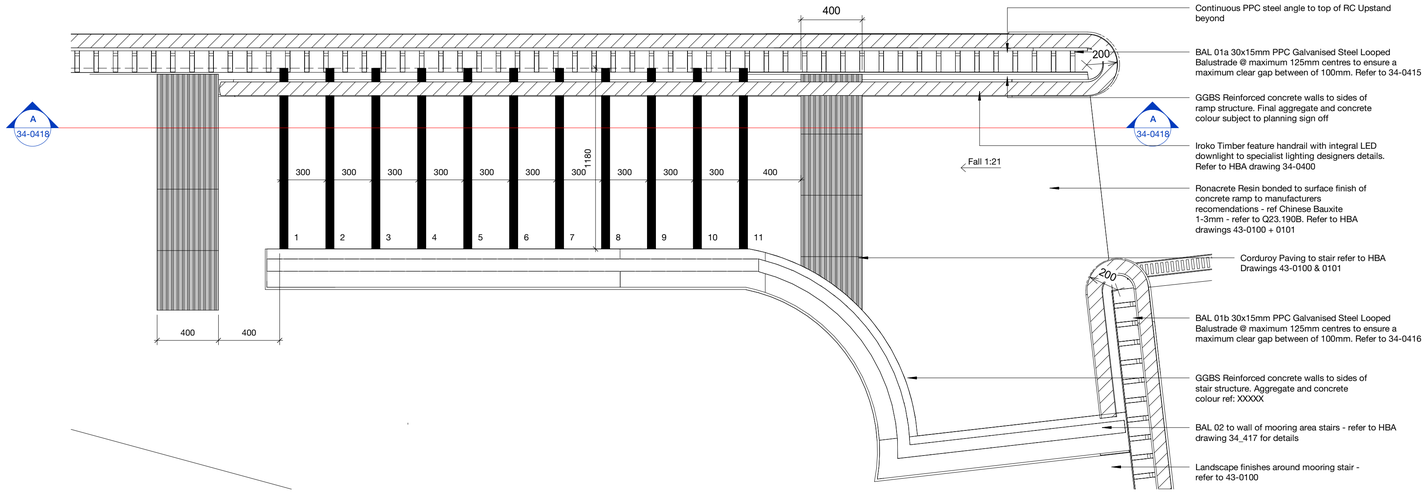


1 Mooring Ramp Stair Plan Settingout


1 : 20

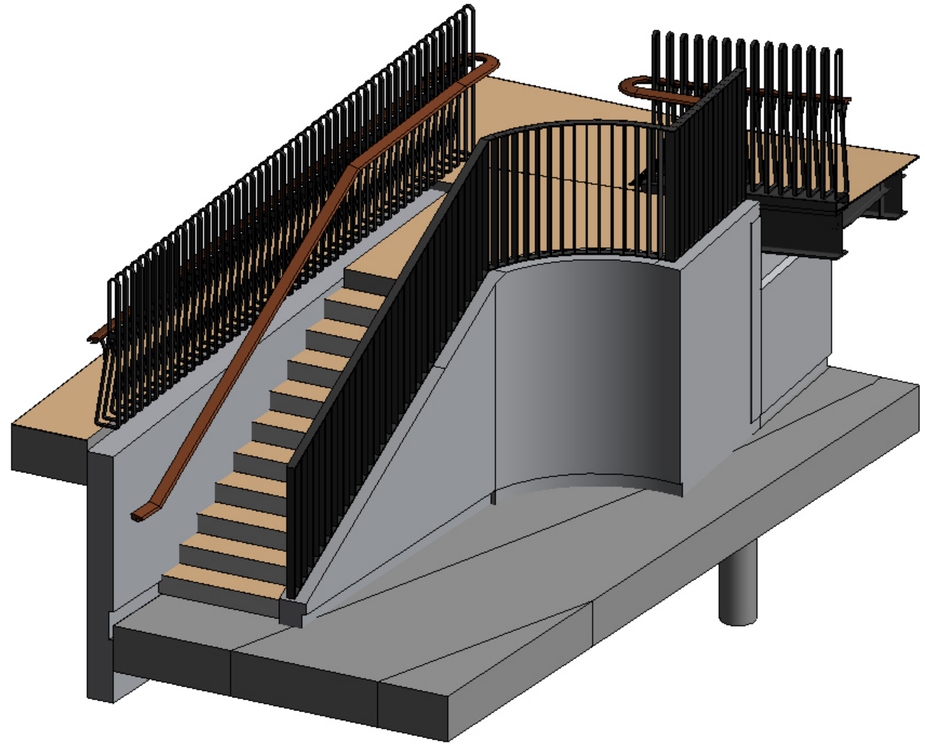

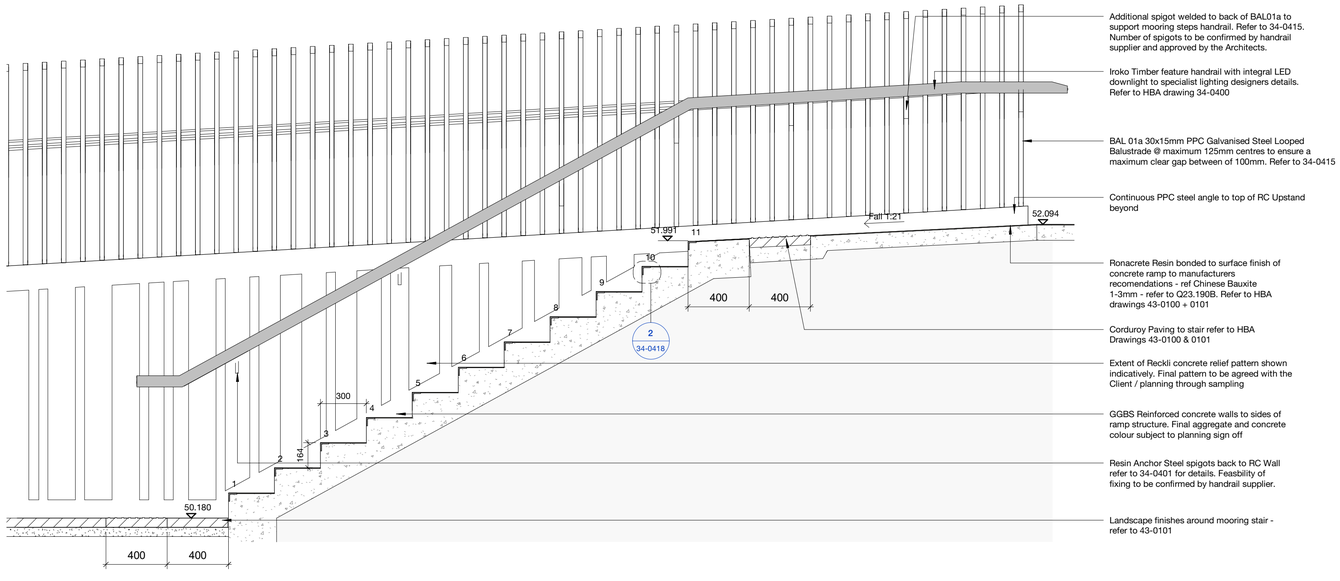

A Section A-A - Through Mooring Ramp Stair

1 : 20

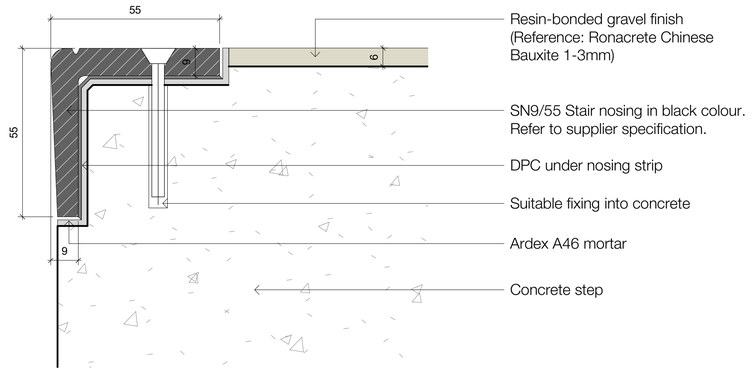

2 Nosing details on mooring stair

1 : 1

Rev	Description	Date
P1	Initial Issue	30/09/22
P2	General Revision	14/10/22
P3	Issued for Stage 4 - Tender	21/10/22
P4	Hazard paving update	12.05.23
C1	Construction stage issue	10.05.24

Copyright Hawkins\Brown Architects
No implied licence exists. This drawing should not be used to calculate areas for the purposes of valuation. Do not scale this drawing. All dimensions to be checked on the site by the contractor and such dimensions to be their responsibility. All work must comply with relevant British Standards and Building Regulations requirements. Drawing errors and omissions to be reported to the architect. To be read in
conjunction with Architect's specification and other consultant information.

NOTE: Drawing represents design intent only and should not be used for fabrication. Design is subject to co-ordination with sub-contractors and development of CDP elements throughout construction stage. All matters of regulatory compliance to be sought prior to commencement of works

Scale @ A1: As indicated	Date: 09/30/22	Job Number: 210131	Project: Islington Cycle Bridge Lock No.3 Ashton Canal Manchester
Drawn By: JK	Checked By: SB	Status: S2	
Drawing No.: ICB-HBA-00-00-DR-A-34-0418 Rev: C1		Purpose of Issue: For information	Drawing: General Arrangement - Stair to mooring area

3C Tariff Street
Manchester M1 2FF
mail@hawkinsbrown.com
hawkinsbrown.com

Hawkins\
Brown