Copyright of this drawing is vested in 5plus Architect and it must not be copied or reproduced without written consent. Figured dimensions only are to be taken from this drawing. DO NOT SCALE OFF THIS DRAWING ..... IF IN DOUBT ASK


All contractors must visit the site and be responsible for taking and checking all dimensions relative to their work.
5plus architects are to be advised of any variation between drawings and site conditions.

Electronic data/ drawings issued as 'read only' and should not be interrogated for measurement.
All dimensions and levels should be 'read only' from those values stated in text, on the drawings

CONSTRUCTION - It is considered that the proposed works are within the scope of a competent Contractor and as such no unusual hazards have been identified, refer to relevant Key/ Symbol/ Schedule/ Designers Risk Assessment.

KEY:

Proposed Site Red Line

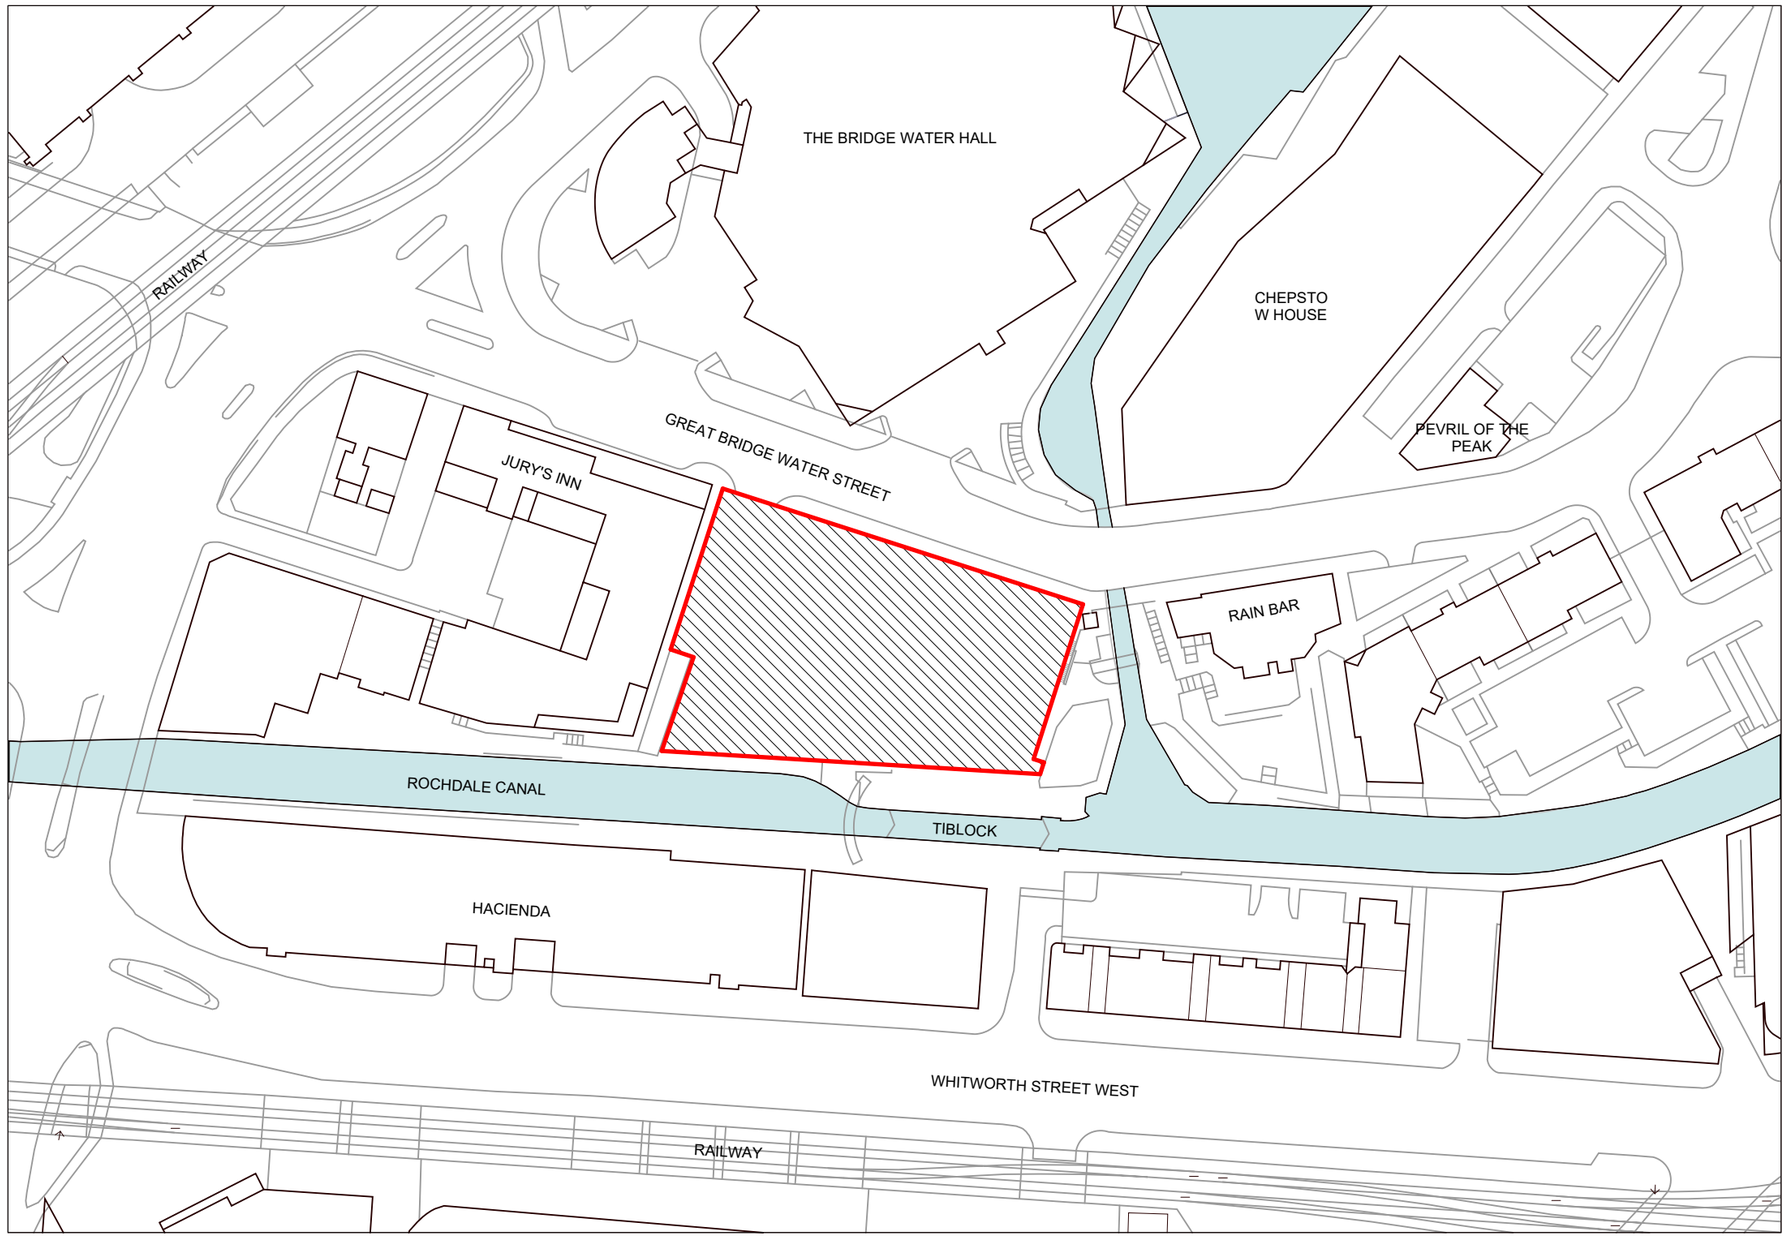

P02	02/07/26	Planning Application
P01	24/06/26	Planning Pre-application

5plus

PROJECT:

TITLE:
Location Plan

SCALE:
1 : 1000 @ A3

DRAWN:
EH

CHECKED:
AP

STATUS:
PLANNING

DRAWING NO:
06183-5PA-02-B1x00-D-A-2300

REV:
P02