
Location Plan

Site Address: **Easting: 383889 Northing: 395228**

PlanningPortal

Date Produced: **08-Jul-2026**

Scale: **1:2500 @A4**

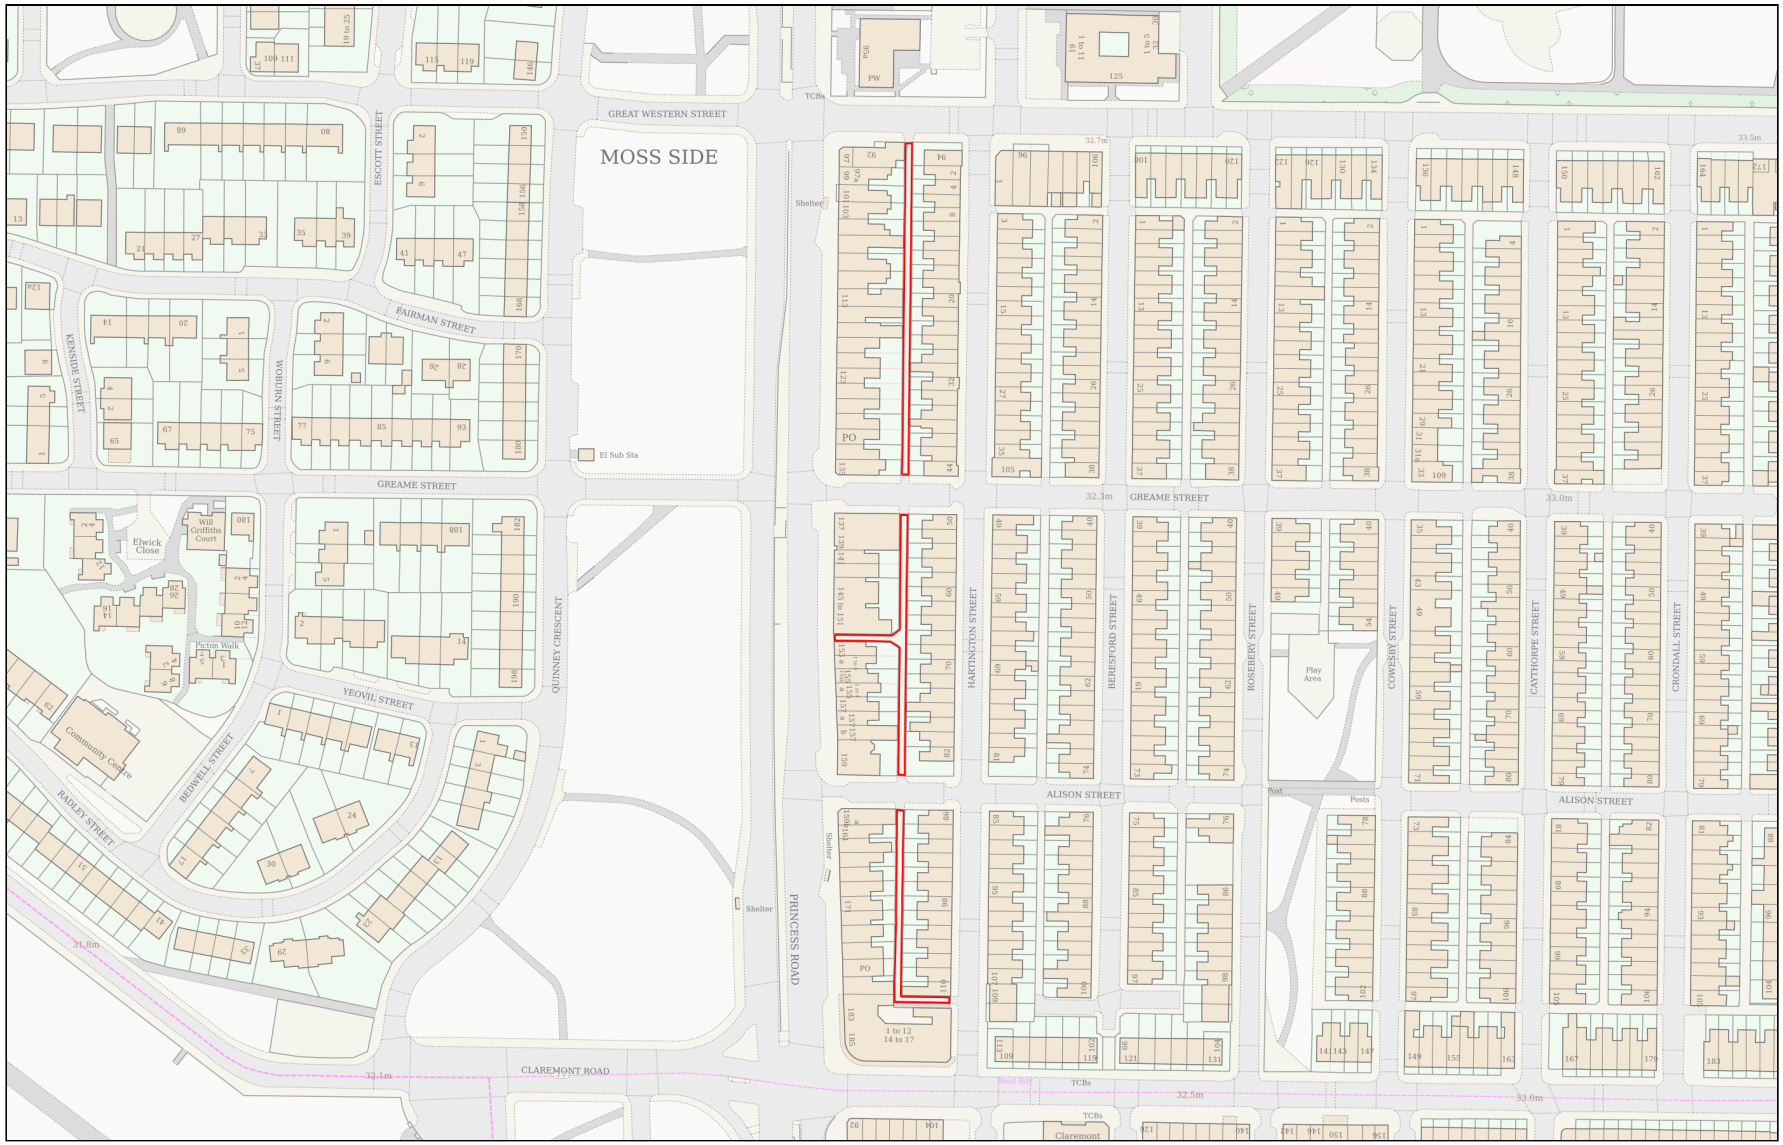

Planning Portal Reference: **PP-15068184v1**

Powered By TerraQuest

© Crown copyright and database rights 2026 OS 100042766