SCALE BAR 1:50

0 1 2 3 4 5 10

Proposed East Elevation
1 : 50

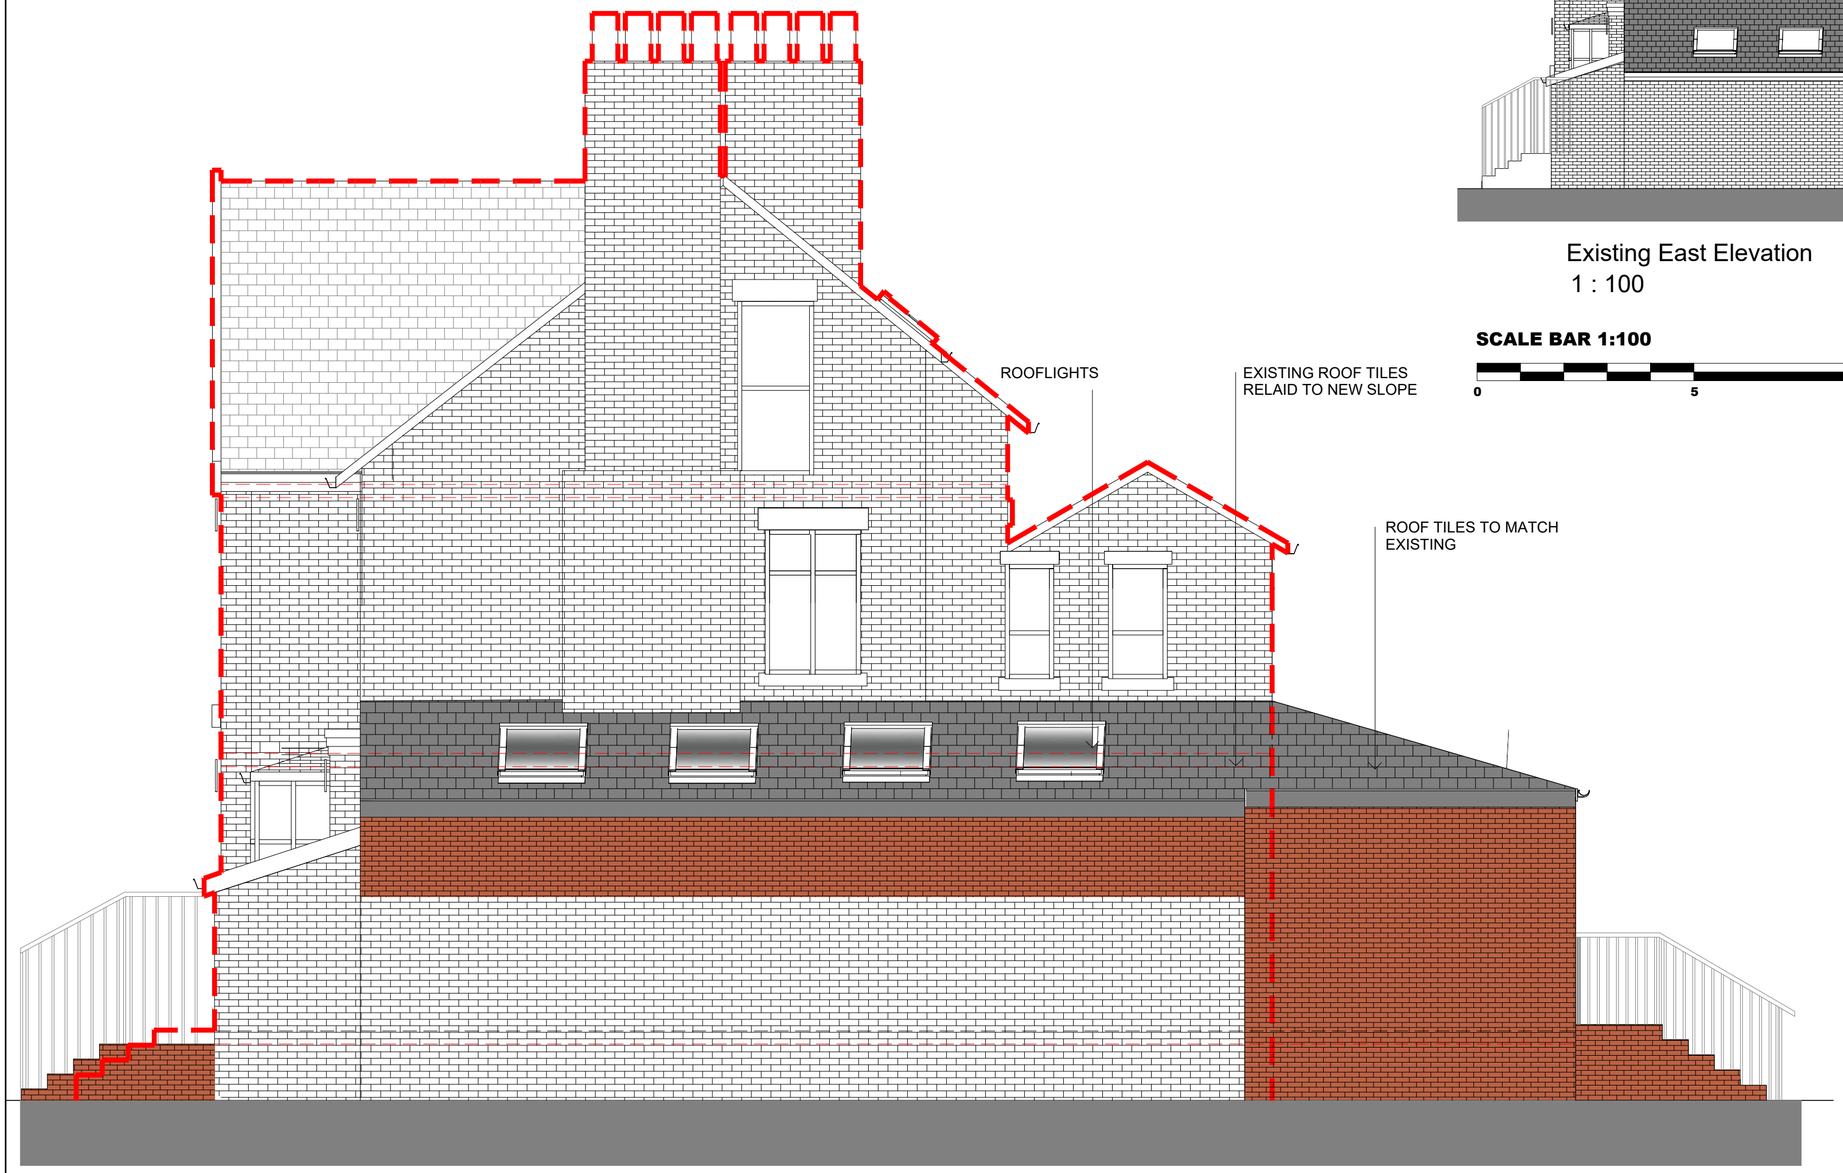

Existing East Elevation
1 : 100

SCALE BAR 1:100

0 5 10 15

GENERAL NOTES:

LEGENDS

PROPOSED BRICKWORK TO MATCH EXISTING

PROPOSED ROOF TILES TO MATCH EXISTING

EXISTING BUILDING LINE

PROJECT NAME
SINGLE STOREY REAR EXTENS-ION & ROOF ALTERATIONS AT HINDU TEMPLE - ISKCON M16 8FT

TITLE
EAST ELEVATION
EXISTING AND PROPOSED

DRAWN BY	CHECKED BY
R. A. C.	D.N.D

APPROVED BY:	DATE
N.D	18/09/25

CLIENT
ISKCON - MANCHESTER
20 MAYFIELD ROAD
WHALLEY RANGE MANCHESTER
M16 8FT
EMAIL: NA

AGENT/ CONSULTANT
NEEL
CIVIL ENGINEERING SERVICES LIMITED
77 HOPE ROAD
MANCHESTER
M33 3DU
EMAIL: nceslt d@hotmail.com

PROJECT	SCALE	SHEET SIZE
00259	1: 50/100	A2

DRAWING NO:
00259/24/PP/A-0005
SHEET NO: 1 OF 1

REVISION
P0

UNIT
m

N
W E
S

REV. No.	DESCRIPTION	DRN BY	CKD BY	APV'D	DATE
P0	ISSUED FOR PLANNING PERMISSION	RAC	NSD	DND	18.05.26