
No part of this drawing or data file may be reproduced without the prior written permission of the Strategic Director of Highways, Transport & Engineering or approved representative.
Contains OS Data © Crown copyright and database rights 2024 Ordnance Survey AC0000812035.

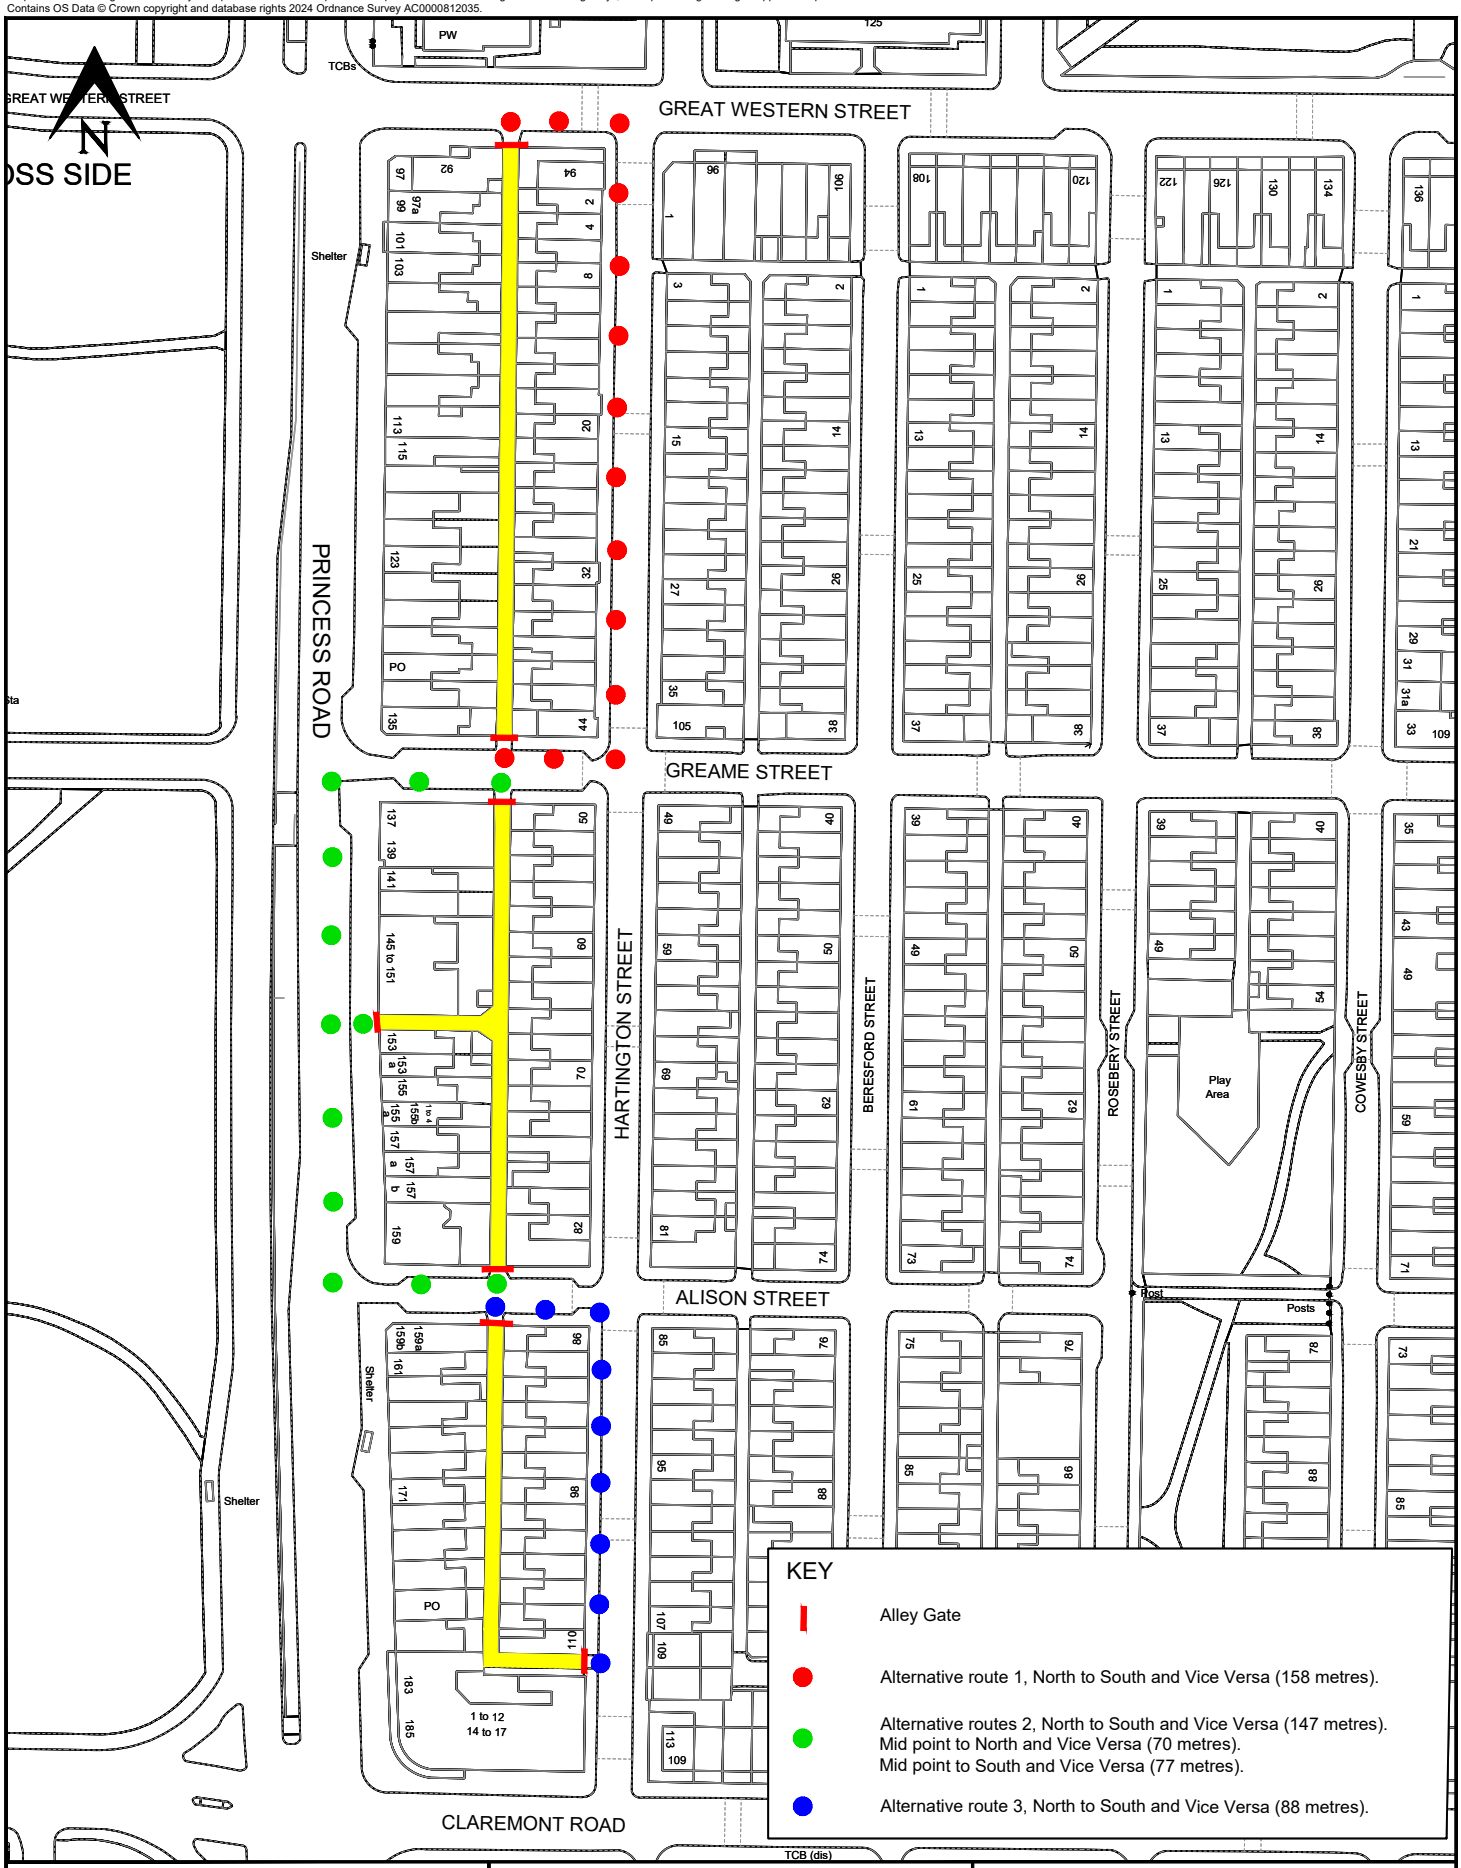

MANCHESTER CITY COUNCIL

Highways
Neighbourhoods Directorate
PO Box 532
Town Hall
Manchester M60 2LA

PROJECT TITLE	DRAWING TITLE
PSPO - Princess Road/Hartington Street	PSPO Alley Gating Alternative Routes

SIZE	SCALE	DATE	DRAWN	CHECKED	APPROVED	DRAWING NUMBER	REV
A4	NTS	Jan 26	SH	AH	AH		

CAD File : G:\CEX\Highways\Data\Infrastructure\Network Management\Alleyway2.dwg

0 10 mm