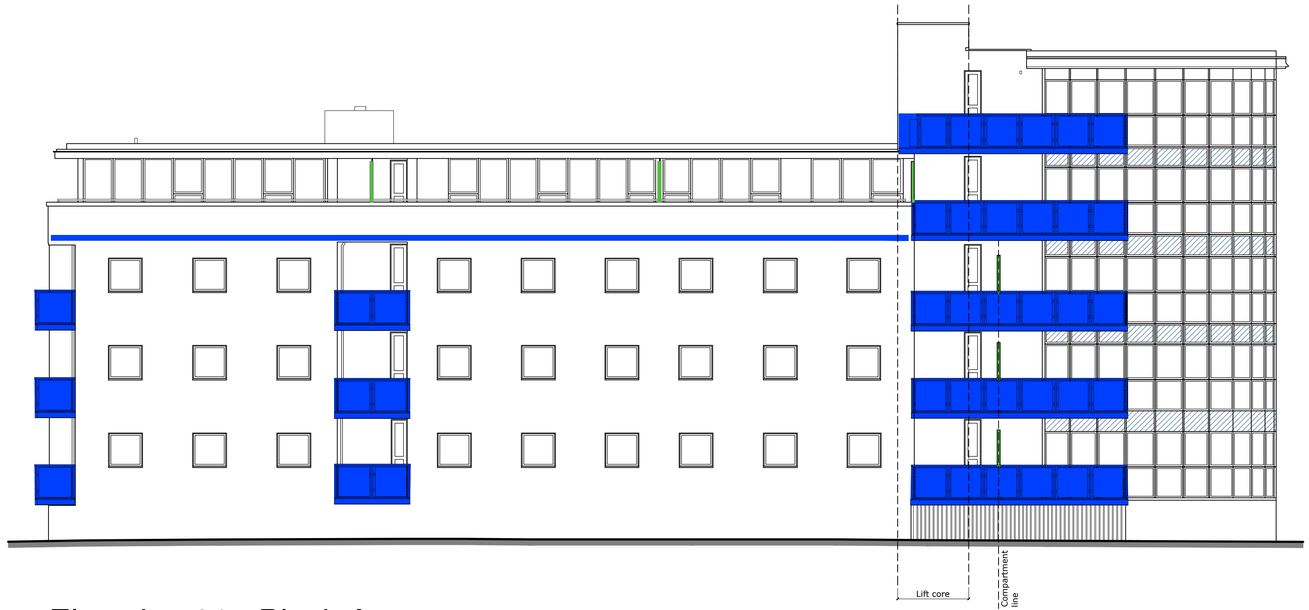
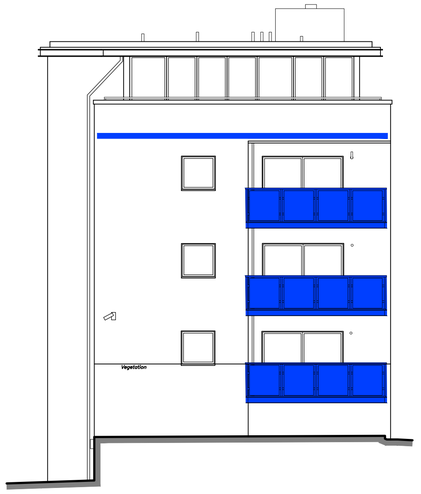
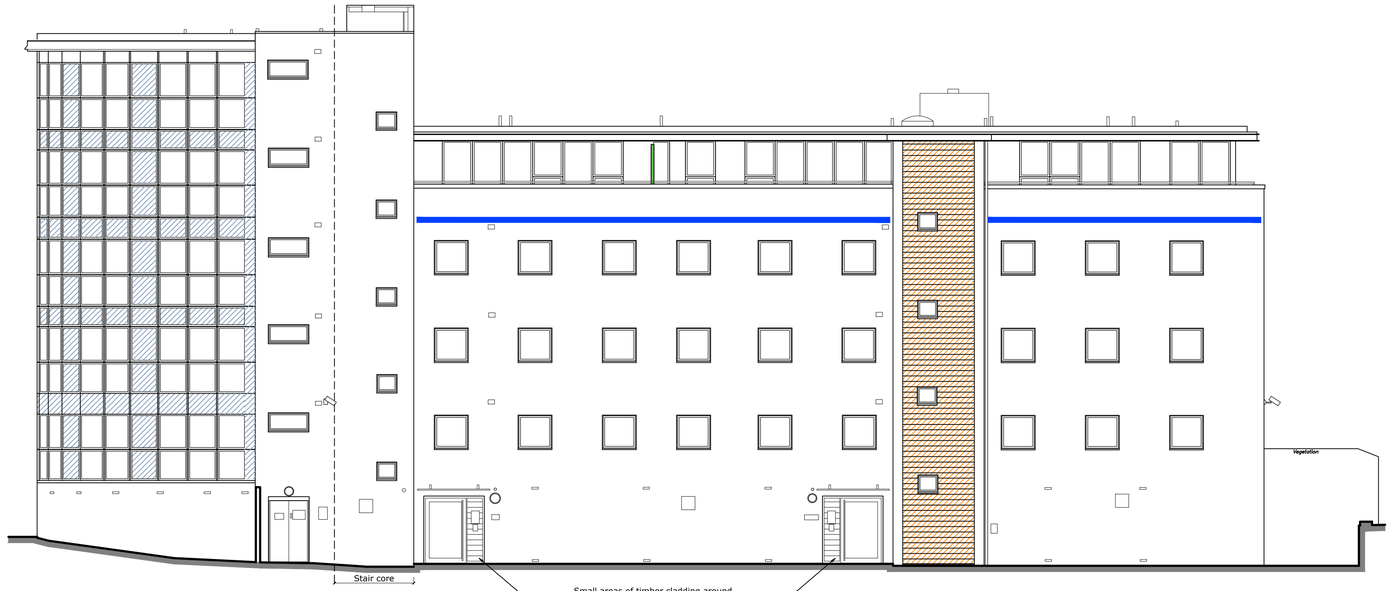


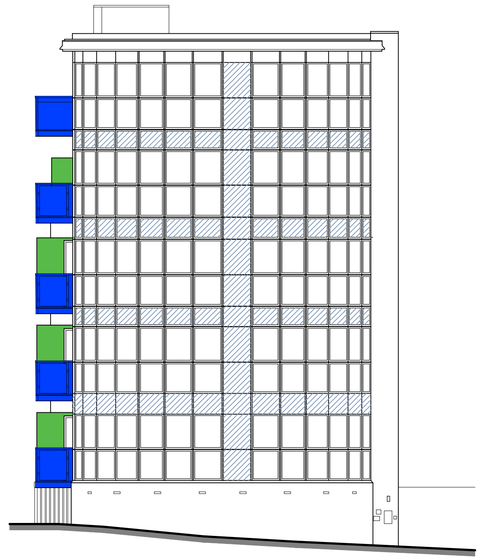

Elevation 01 - Block A




Elevation 02 - Block A



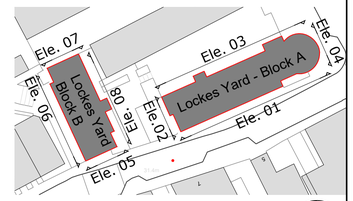

Elevation 03 - Block A



Elevation 04 - Block A

0m 2m 4m 6m 8m 10m

VISUAL SCALE 1:100 @ A1




Do not scale from this drawing
The contractor is to check all dimensions on site and report any discrepancies to the architect
All rights described in chapter IV of the copyright, designs and patents act 1988 have been generally asserted

Notes

Existing materials to be replaced with like for like products/systems

WT1 - Brickwork

WT2 - EWT2 - Timber clad wall system (staircase wall)

WT3 - Opaque glazed spandrel panel system

SA-1 Cantilever balconies with Timber decking

SA-1 Timber screens

JB Juliet Balcony - No changes

Vents

Light Fittings

Notes
All drawn information is based on Survey information - JSA can take no responsibility for the accuracy of that information.
All Dimensions must be checked on site before fabrication.

| Rev | Description | Date | By | Chk |
|---|---|---|---|---|
| T1 | Tender Issue | 14/05/26 | DS | DL |
| P1 | Preliminary Issue | 27/04/26 | DS | DL |

Unit 9 The Forum
Minerva Business Park, Lynchwood
Peterborough PE2 6FT

Telephone +44(0)1733375600
Website www.jeffersonsheard.com

Jefferson Sheard Architects

Project
Lockes Yard,
Manchester

Drawing
Existing Elevations
Block A

| Scale | Drawn | Date |
|---|---|---|
| 1:100@A1 | DS | Apr 26 |

| Drawing Purpose | Status |
|---|---|
| FOR TENDER | D2 |

| Ref | Rev. |
|---|---|
| 2534-JSA-LOC-DR-A-04101 | T1 |
| Job No. Origin Zone Level Type Dis. Number | |

A1