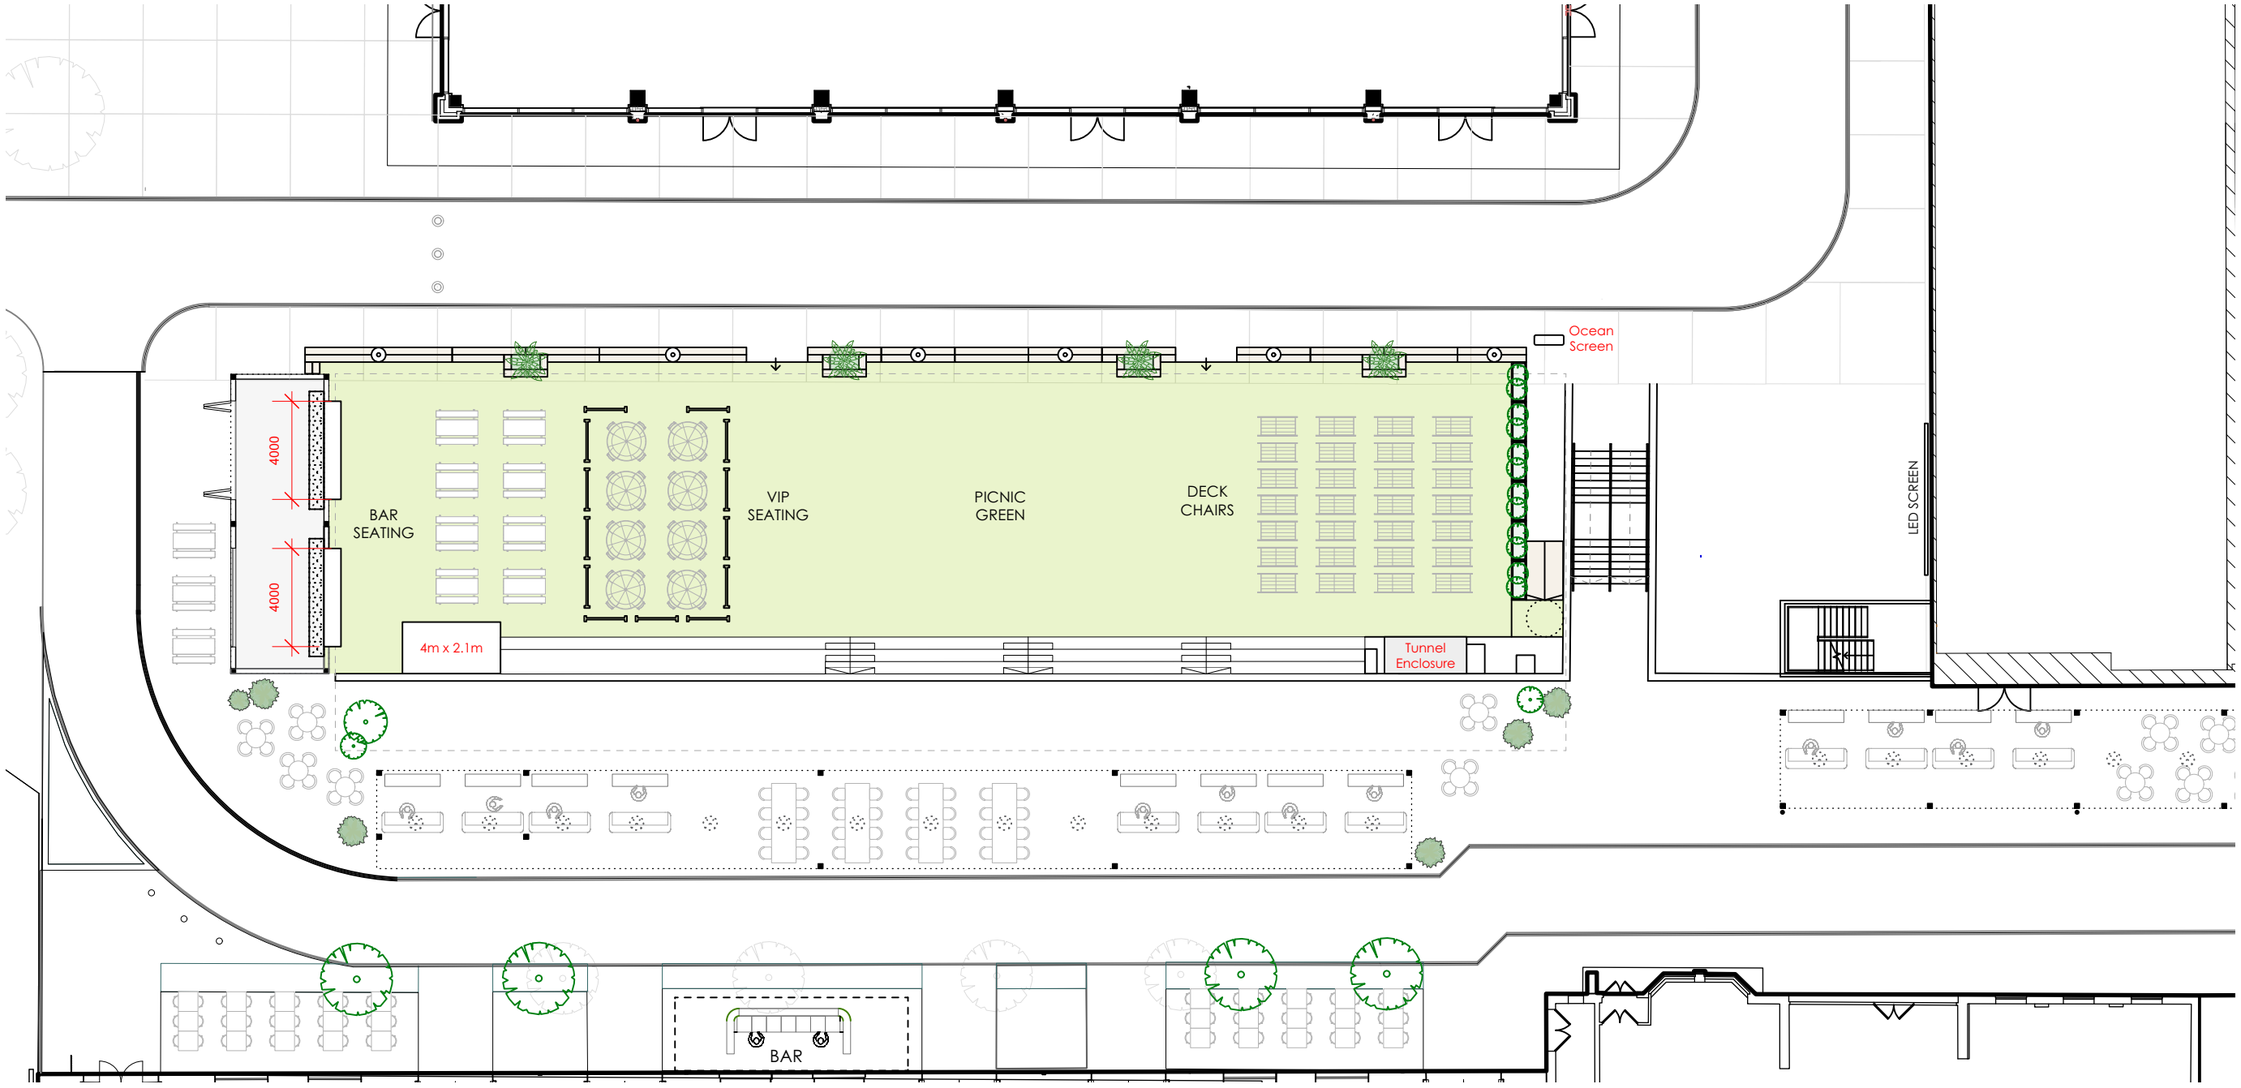


Studio Hart Limited
7-8 Savile Row
London, W1 5PE

DRAWING	*No.1 Grape St Square*	
SCALE *1:250 at A3*	PROJECT NUMBER *25-009*	
DATE *March 2026*	DRAWING STATUS *Information*	
DWG No. *25-010_SK-11*		REVISION *Rev D*

PROJECT
GRAPE STREET SQUARE