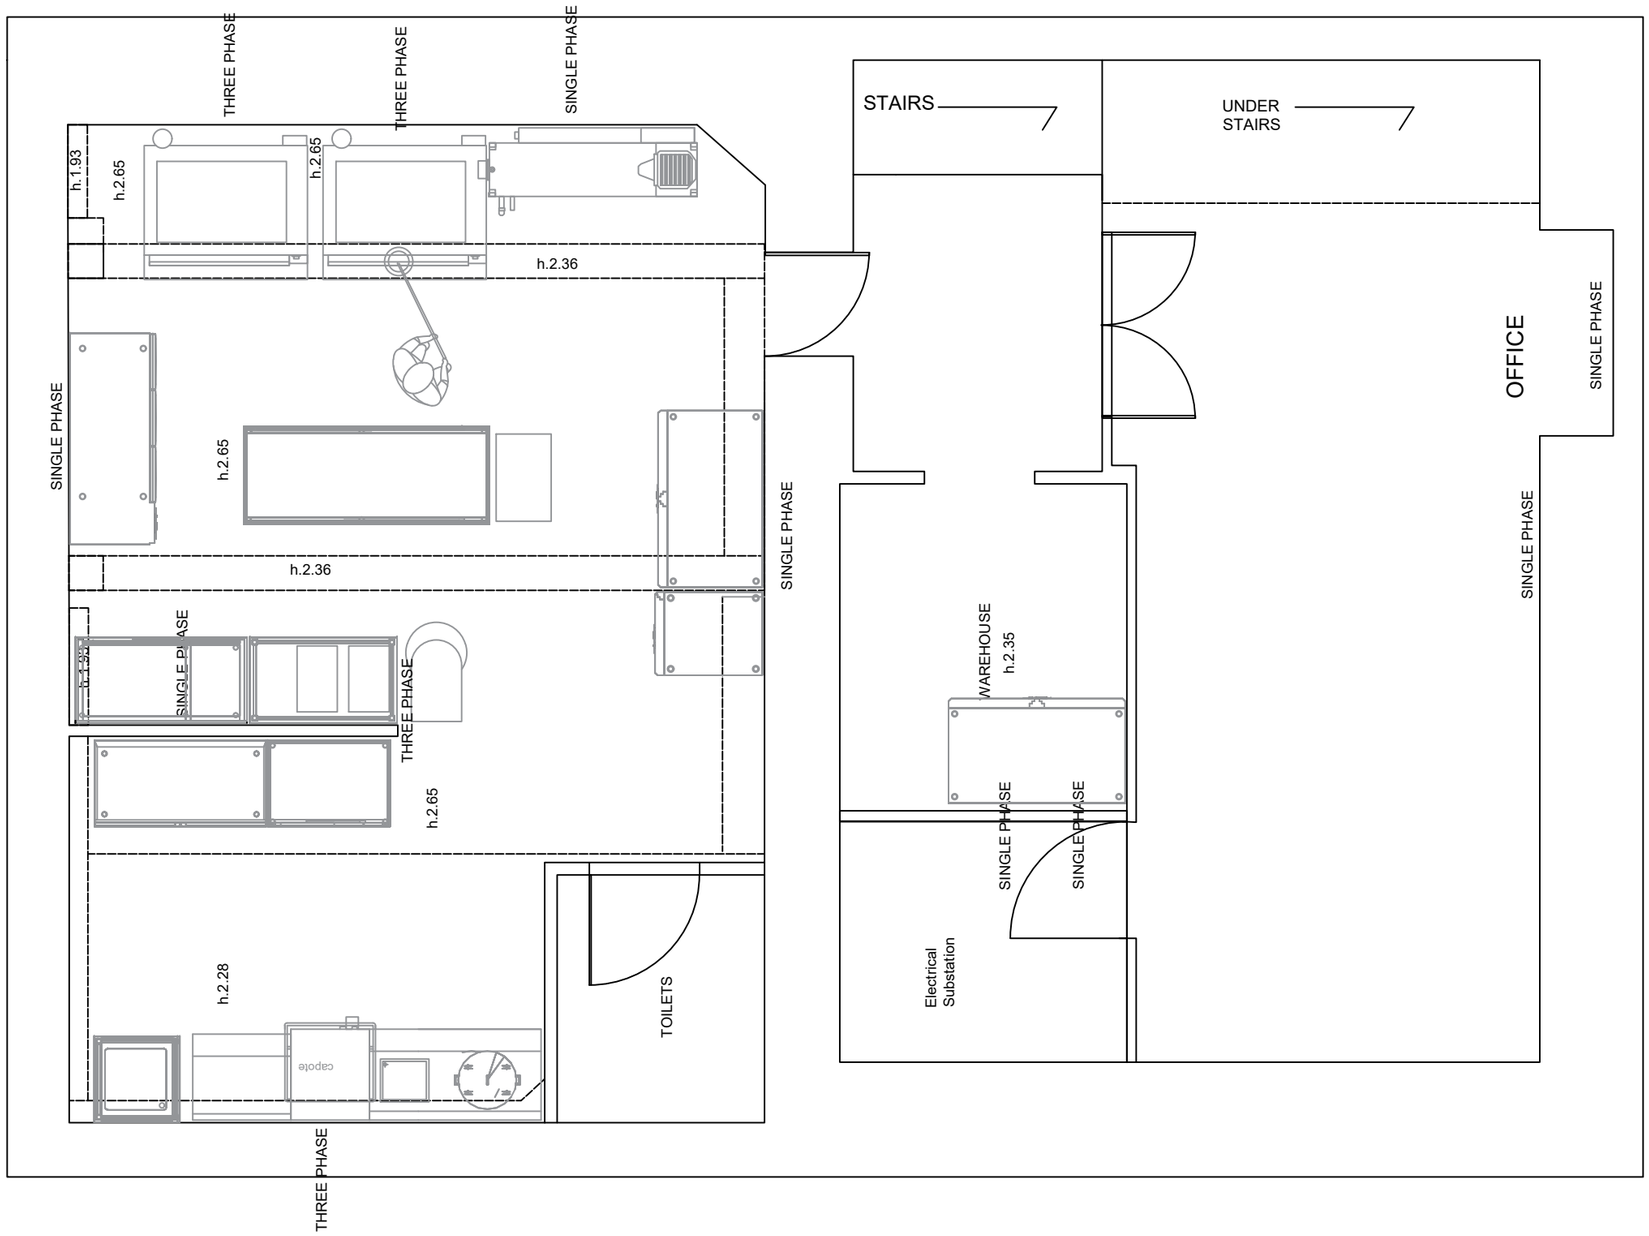


N	CLIENT: AD Maiora ITA Ltd	237-239 Deansgate, Manchester, M3 4EN
	DRAWING NO: PL-05	Layout equipments basement electrical points
0 1 2 3 4 5		SCALE: 1:50 @ A3