


SECTION C-C'

The lighting, emergency lights, and fire alarm detectors IN THIS AREA are ALL EXISTING and will be retained in their current positions

existing smoke/heat detectors and emergency lighting are already installed and will be retained

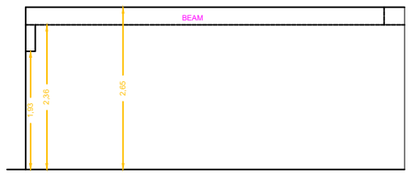


SECTION B-B'

Location of proposed Moretti Forni electric ovens with integrated ventless condensing hood used exclusively for baking bread. No external extraction flue required

Existing modern plasterboard ceiling to be retained throughout

On the wall/bulkhead (the long pink light) This is an EXISTING specialised fresh food/bakery fluorescent (or LED) tube light, called pink food light.

What it does: It uses a specific pinkish colour spectrum designed specifically for delis, bakeries, and butcher shops. It enhances the natural, warm colours of food (like the golden crust of bread, cured meats, and cheeses) making the products look incredibly fresh and appealing to customers, rather than washed out by harsh white light.

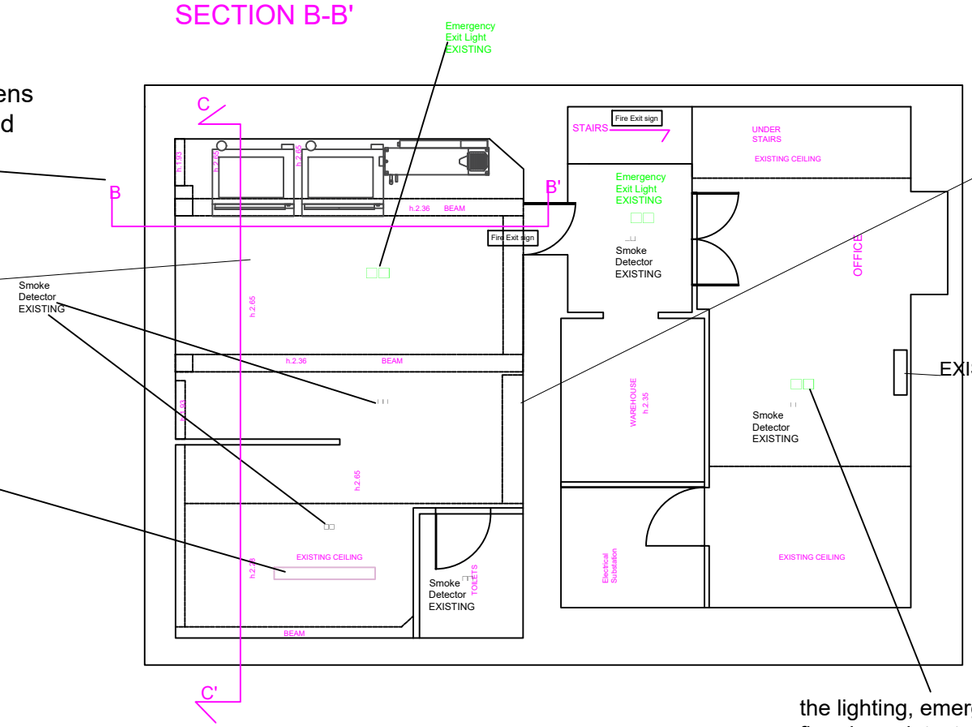

Regarding the air conditioning strategy for the premises: at the moment, we are not installing anything, but if the client decides to add another air conditioning system in the future, she would choose an invisible internal monobloc system. We will definitely NOT be putting any external condenser units or motors on the facade. this system would work as follows:

-100% Internal
-Zero Visual Impact:and
-Fully Reversible:

EXISTING AIR CONDITIONAIR

the lighting, emergency lights, and fire alarm detectors IN LABORATORY are ALL EXISTING and will be retained in their current positions

□□ = Existing Recessed Spotlight (Faretto)

□□ = Existing Emergency Exit Light (Luce emergenza)

□□ = Existing Smoke/Heat Detector (Rilevatore fumo)

N	CLIENT: AD Maiora ITA Ltd	237-239 Deansgate, Manchester, M3 4EN
	DRAWING NO: PL-13	Layout ceiling plan Basement
0 1 2 3 4 5		SCALE: 1:100 @ A3