NOTES:

This drawing is Copyright of Anderton Gables


No scaling, dimensions, areas, etc. other then those figured or where for planning purposes are to be taken from this drawing. All dimensions to be checked on site by the contractor and such dimensions are their responsibility

This drawing is for use at the named location and for the stated purpose only and as such should not be used at any other location or for any other purposes


All work must comply with relevant British Standards and Building Regulation requirements

Any drawing errors and/or omissions are to be reported to the Designer

This drawing is to be read in conjunction with any other Designers or other Consultants information

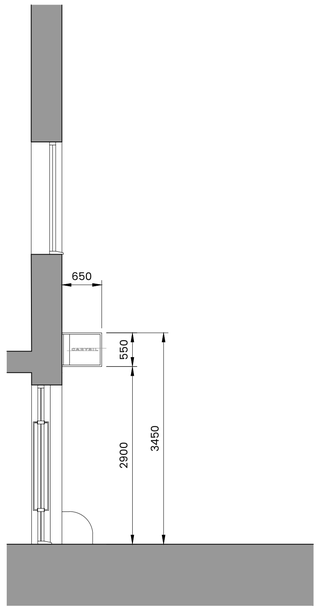



SECTION A

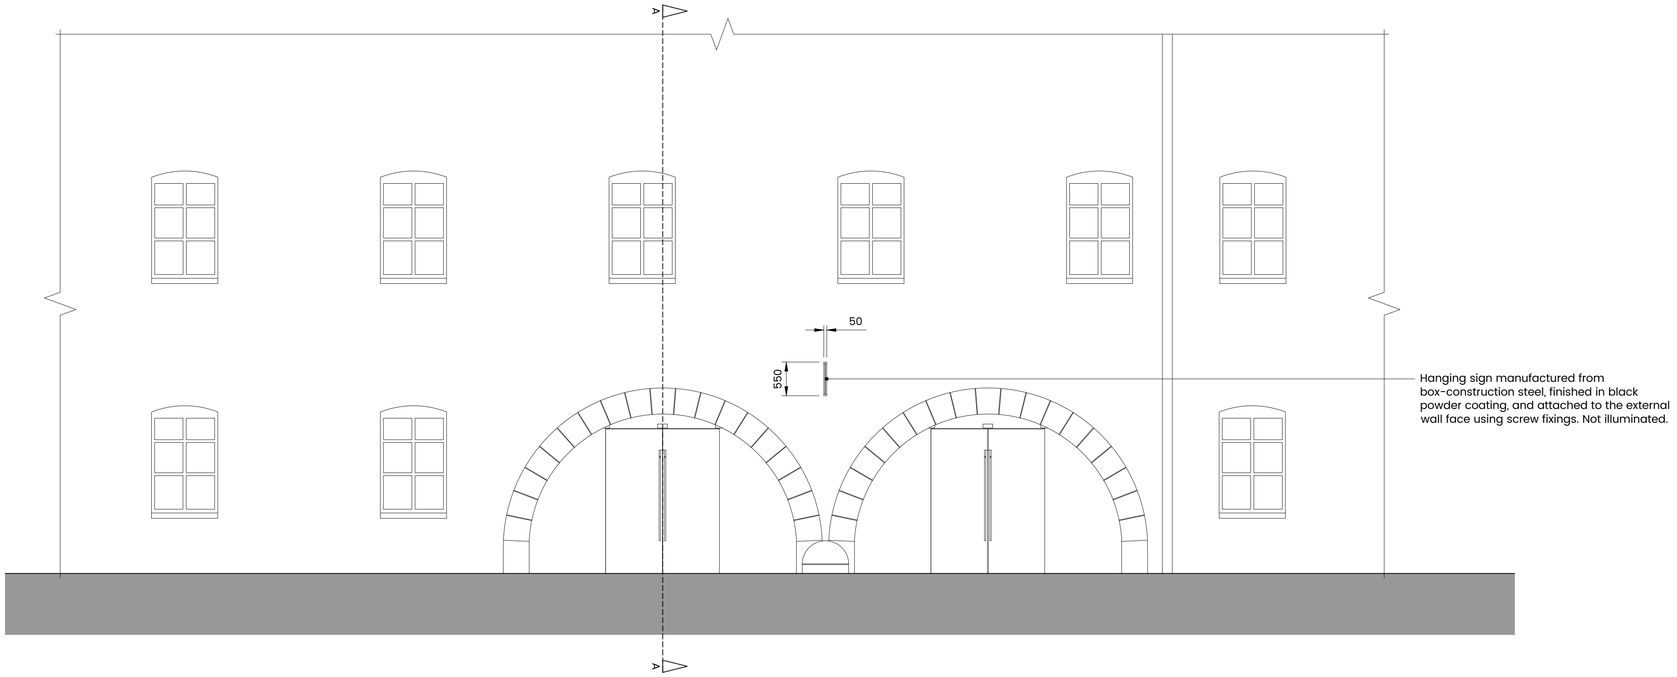

Hanging sign manufactured from box-construction steel, finished in black powder coating, and attached to the external wall face using screw fixings. Not illuminated.

PICCADILLY MARINA ENTRANCE ELEVATION

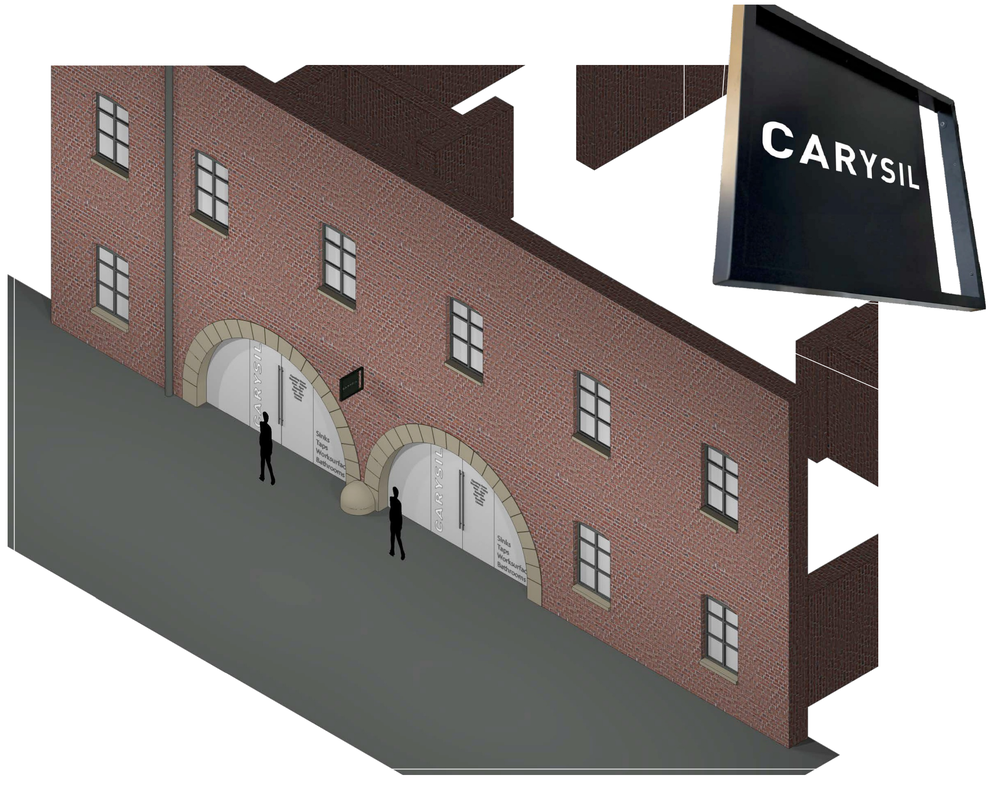

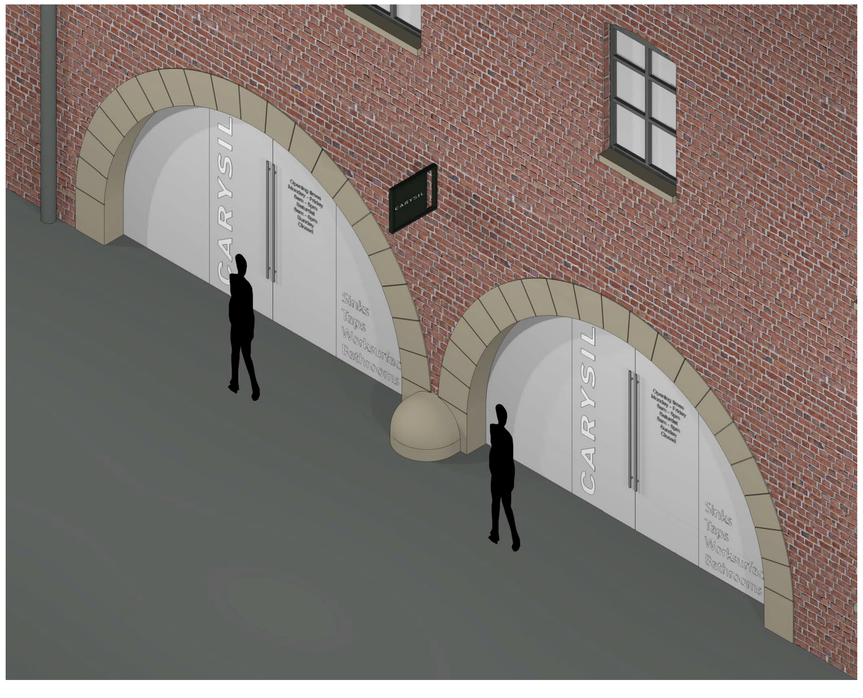

0 0.5m 1m 2.5m 5m

SCALE 1:50

Anderton Gables

RICS

PRESTON | 01772 562800
Thomas Carter House, 182 Cross Street, Preston, Lancashire, PR1 3LT

MANCHESTER | 0161 696 3119
Canada House, Suite G, Chepstow Street, Manchester, M1 5FW

LIVERPOOL | 0151 832 3850
Avenue HQ, Floor 2, 4 St. Pauls Square, Liverpool, L3 9SJ

W andertongables.co.uk
E info@andertongables.co.uk

Rev	Description	By	Date

Project Location:

20 TARIFF ST,
MANCHESTER
M1 2FJ

Drawing Title:

PROPOSED SECTION AND ELEVATION

Drawing Status: PLANNING PERMISSION

Scale:	Size:	Date:	Drawn By:	Chkd By:
1:50	A1	05/26	RA	AW

Job No:	Dwg No:	Revision:
AG26/0115	04	.