


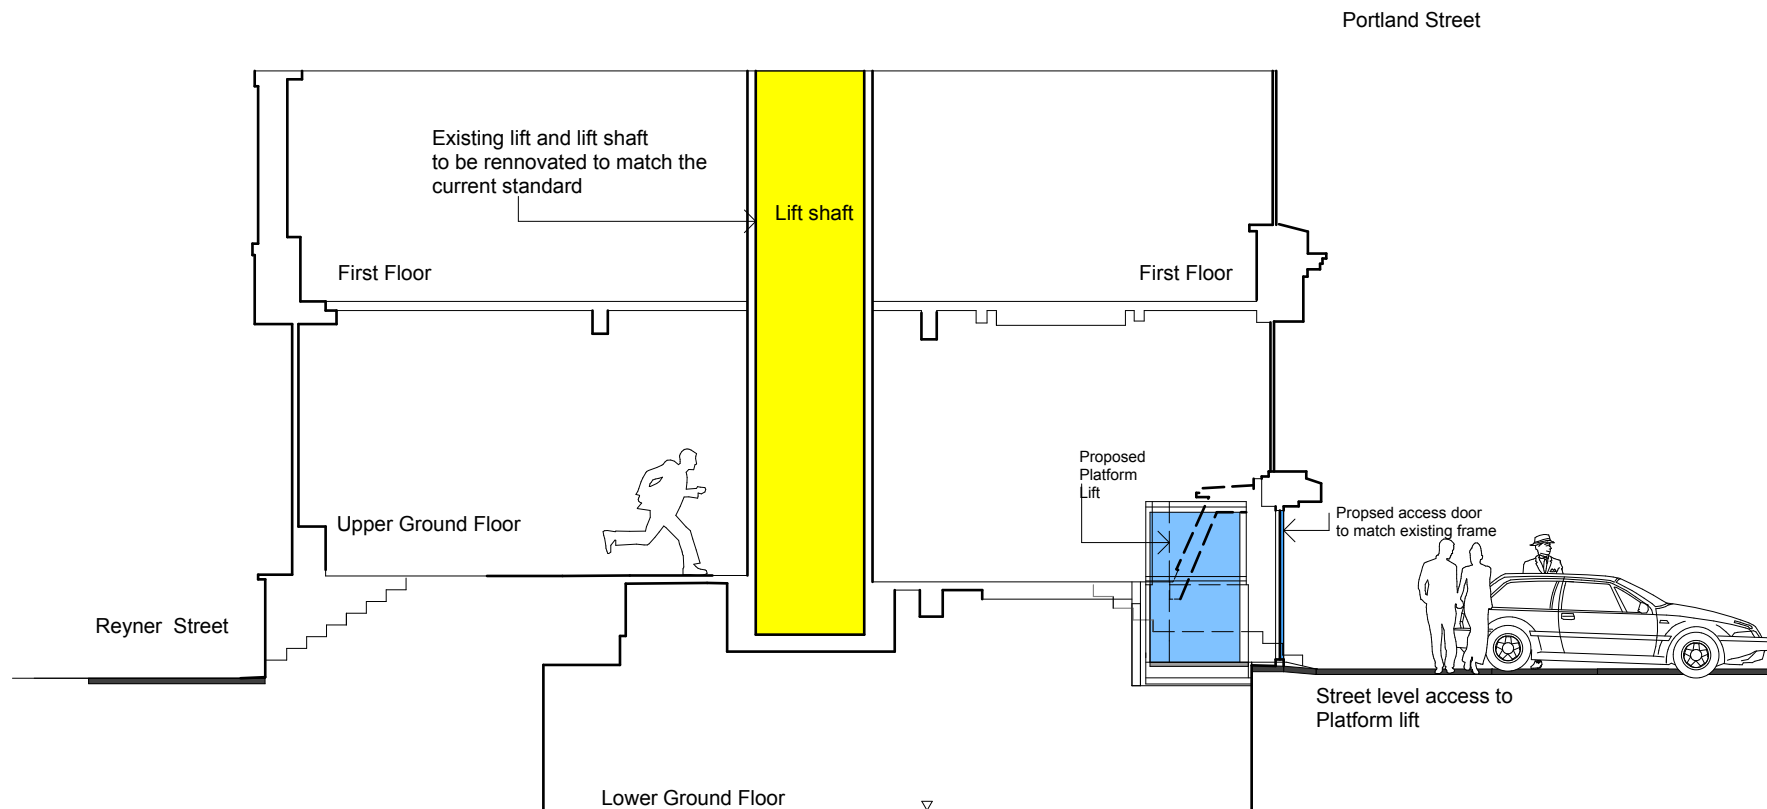

Proposed Section X-X

Drawing No. 51

0 1m 2m 5m Scale 1:100
A3 size paper for 1:50

**44-50 Portland Street
Manchester M1 4GS**