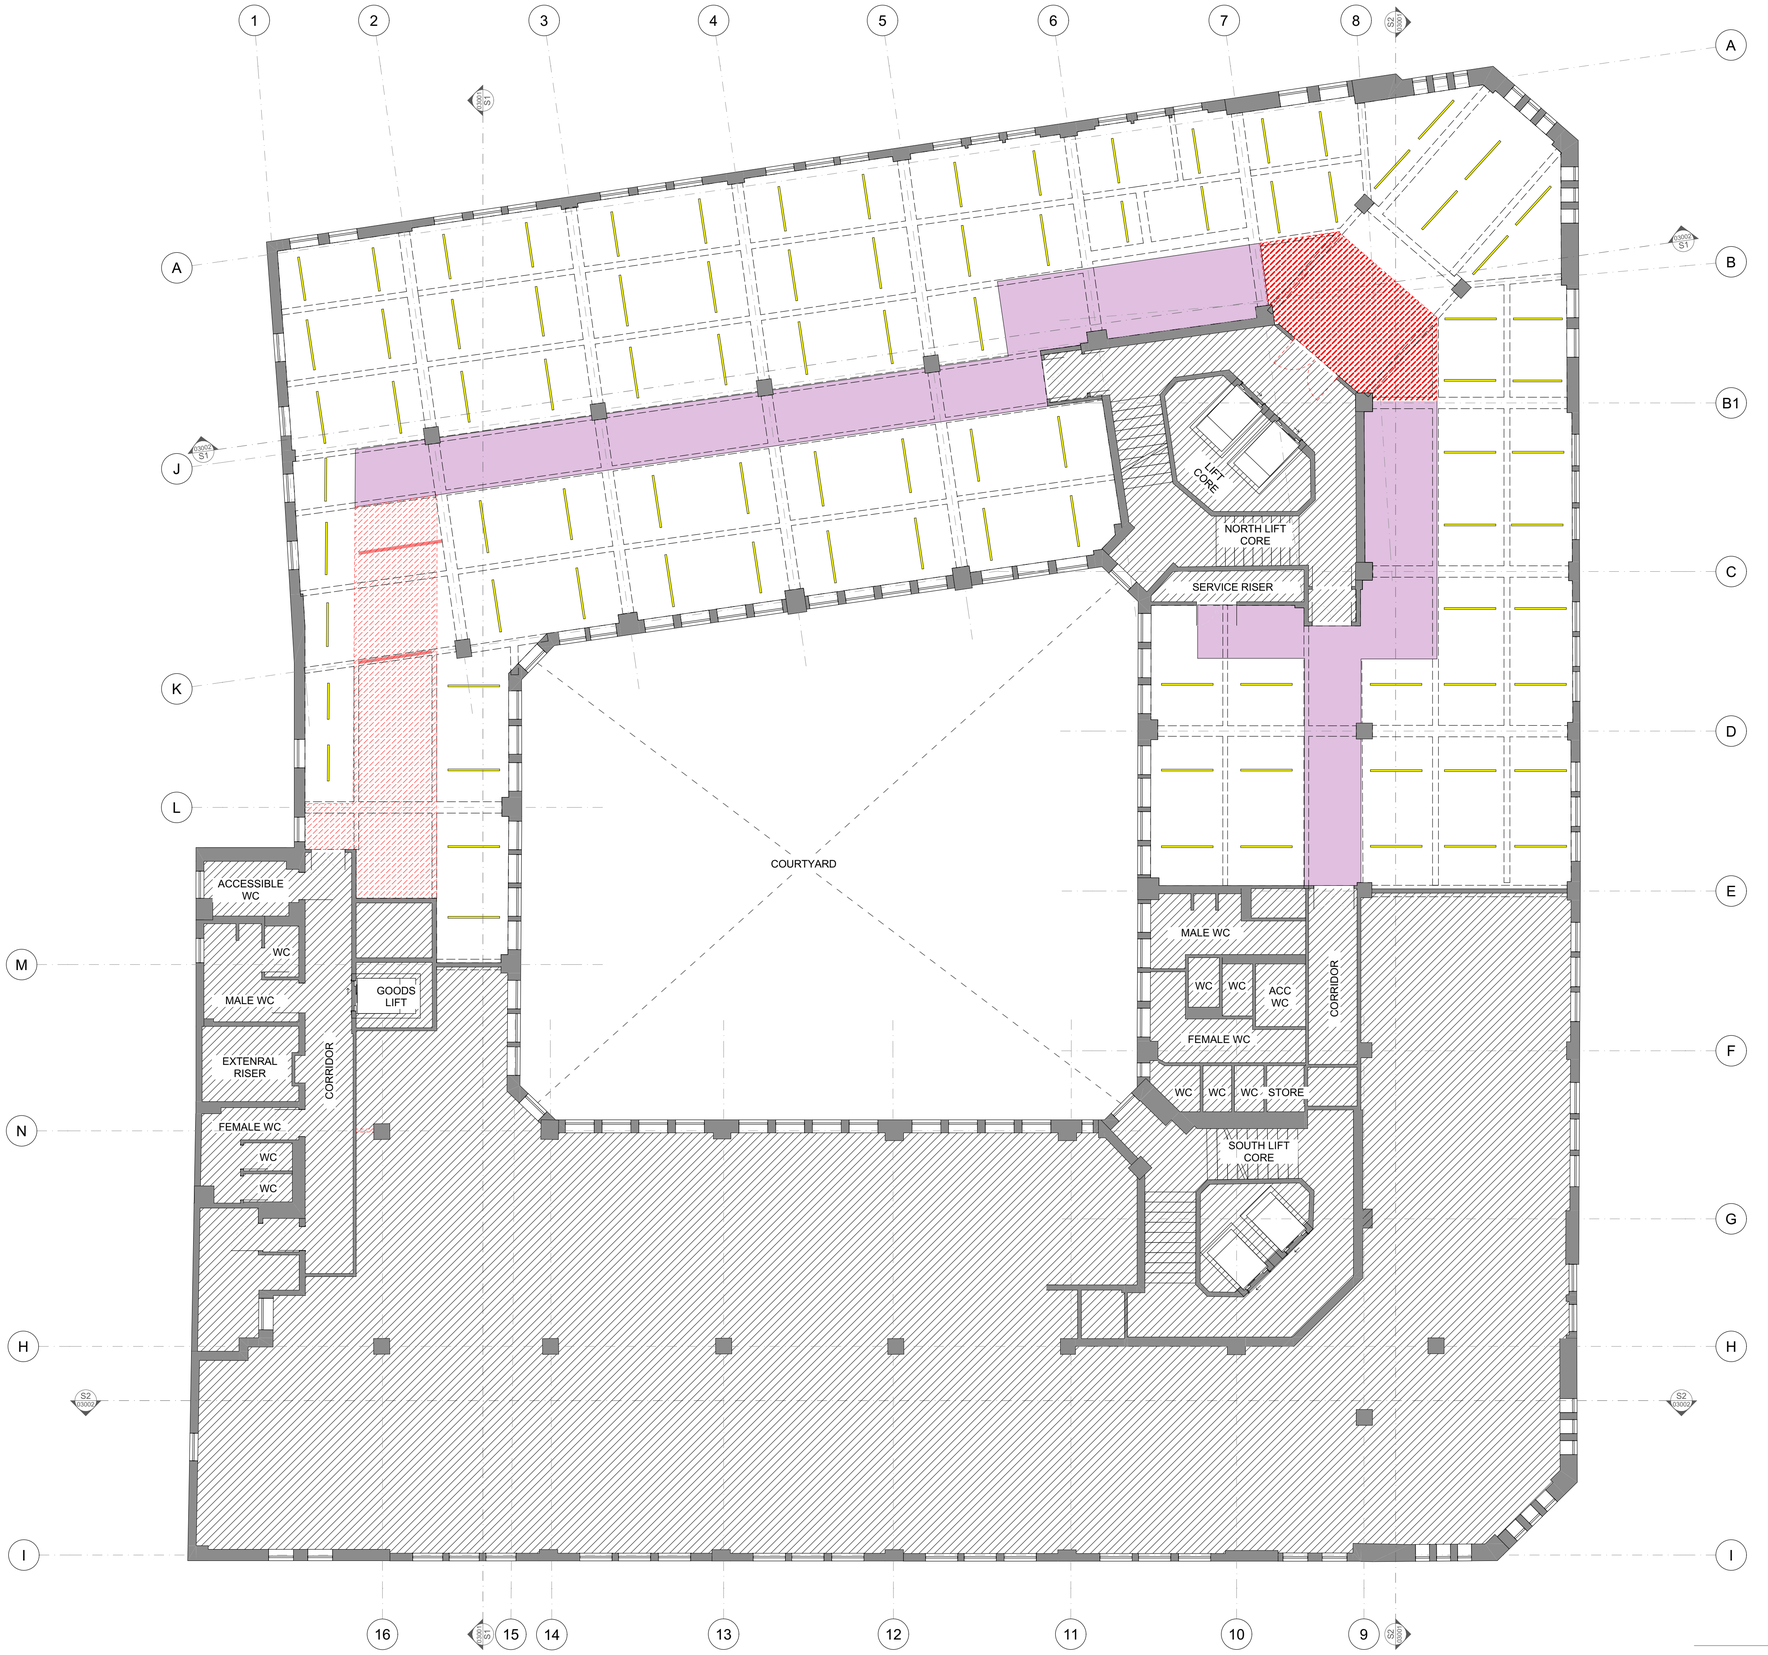


Key

- Scope of Works Boundary
- Out of Scope
- Existing Wall
- Existing Bulkhead
- Existing To Be Replaced

Bulkhead to be fully dismantled then reinstated again to match existing

Level 08 1:100

Level 08 Proposed Strip-out RCP | L03 | 30279810-EVK-MAN-08-DR-AR-01112-01

Scale
1:100

A1

Scale Bars

1:1000 0 5 10 15 20 30 40 50
1:500 0 1 2 3 4 5 10 15 20 25
1:200 0 1 2 3 4 5 10
1:100 0 1 2 3 4 5
1:50 0 1 2 2.5

Rev	Date	Description	Produced	Approved
L03	09/07/2026	Conditions Discharge Planning Application	SM	SM

Revision Status
STAGE 3 CONDITIONS

Notes:
Responsibility is not accepted for others scaling directly from this drawing. Do not scale from this drawing. Use written dimensions only. Where scaling is unavoidable, check the scale bar and confirm the drawing is printed to scale. Any errors, omissions, or discrepancies must be reported to Evoke Architecture prior to commencement of works. Work to figured dimensions only and verify all dimensions on site. This drawing is produced for use in this project only and for the purpose for which it was issued, as recorded in the title block under 'Project Stage'. It may not be used for any other purpose. Evoke Architecture accepts no liability for use of this drawing beyond its intended purpose. Copyright remains with Evoke Architecture. This drawing must not be copied, reproduced, or used by any third party without the express written permission of Evoke Architecture.

Stage
RIBA STAGE 3

Site Address
SUNLIGHT HOUSE
LITTLE QUAY STREET
MANCHESTER
M3 3HP

Project No.	Date
30279810	09/07/2026

Drawn By	Checked By
SM	SM

Drawing Name
Level 08 Proposed Strip-out RCP

Drawing No.
30279810-EVK-MAN-08-DR-AR-01112

Revision No.	Reference Code
L03	26-001

evoke

Evoke Architecture Limited
16 Bridge Street Row West
Chester | United Kingdom
CH1 1NN | 0151 315 1112
evokearchitecture.com

RIBA