



03001 S1 1:100

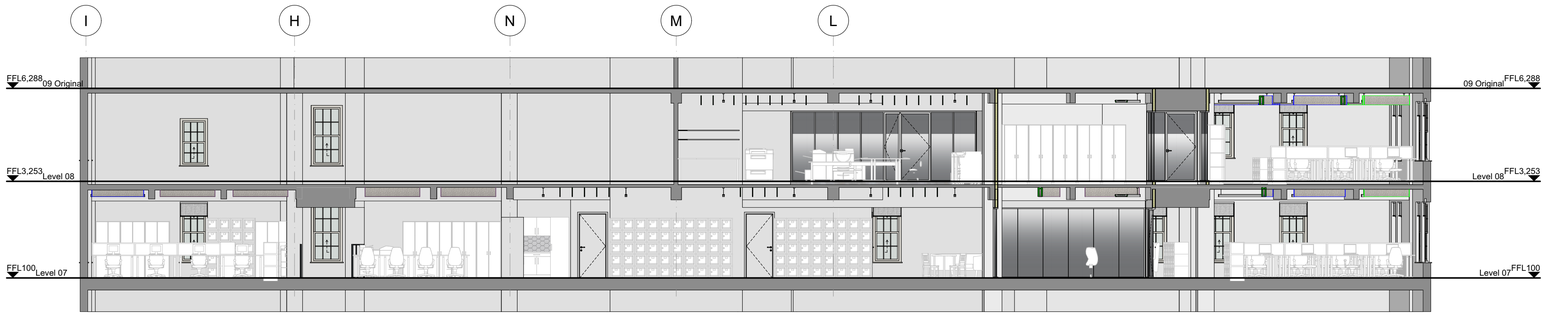

03001 S2 1:100

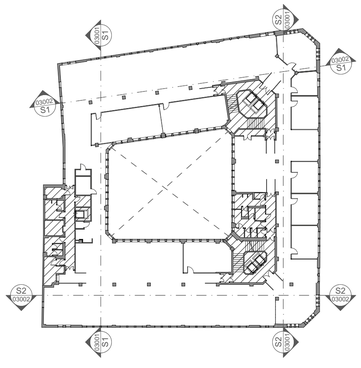


REFERENCE PLAN 1:500

Proposed Building Cross Section | L03 | 30279810-EVK-MAN-XX-DR-AR-03011-01

Scale
1:100, 1:500

A1

Scale Bars

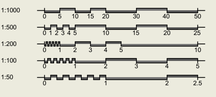

Rev	Date	Description	Produced	Approved
L03	09/07/2026	Conditions Discharge Planning Application	SM	SM

Revision Status
STAGE 3 CONDITIONS

Notes:
Responsibility is not accepted for others scaling directly from this drawing. Do not scale from this drawing. Use written dimensions only. Where scaling is unavoidable, check the scale bar and confirm the drawing is printed to scale. Any errors, omissions, or discrepancies must be reported to Evoke Architecture prior to commencement of works. Work to figured dimensions only and verify all dimensions on site. This drawing is produced for use in this project only and for the purpose for which it was issued, as recorded in the title block under 'Project Stage'. It may not be used for any other purpose. Evoke Architecture accepts no liability for use of this drawing beyond its intended purpose. Copyright remains with Evoke Architecture. This drawing must not be copied, reproduced, or used by any third party without the express written permission of Evoke Architecture.

Stage
RIBA STAGE 3

Site Address
SUNLIGHT HOUSE
LITTLE QUAY STREET
MANCHESTER
M3 3HP

Project No.
30279810

Date
09/07/2026

Drawn By
SM

Checked By
SM

Drawing Name
Proposed Building Cross Section

Drawing No.
30279810-EVK-MAN-XX-DR-AR-03011

Revision No.
L03

Reference Code
26-001

evoke

Evoke Architecture Limited
16 Bridge Street Row West
Chester | United Kingdom
CH1 1NN | 0151 315 1112
evokearchitecture.com

RIBA