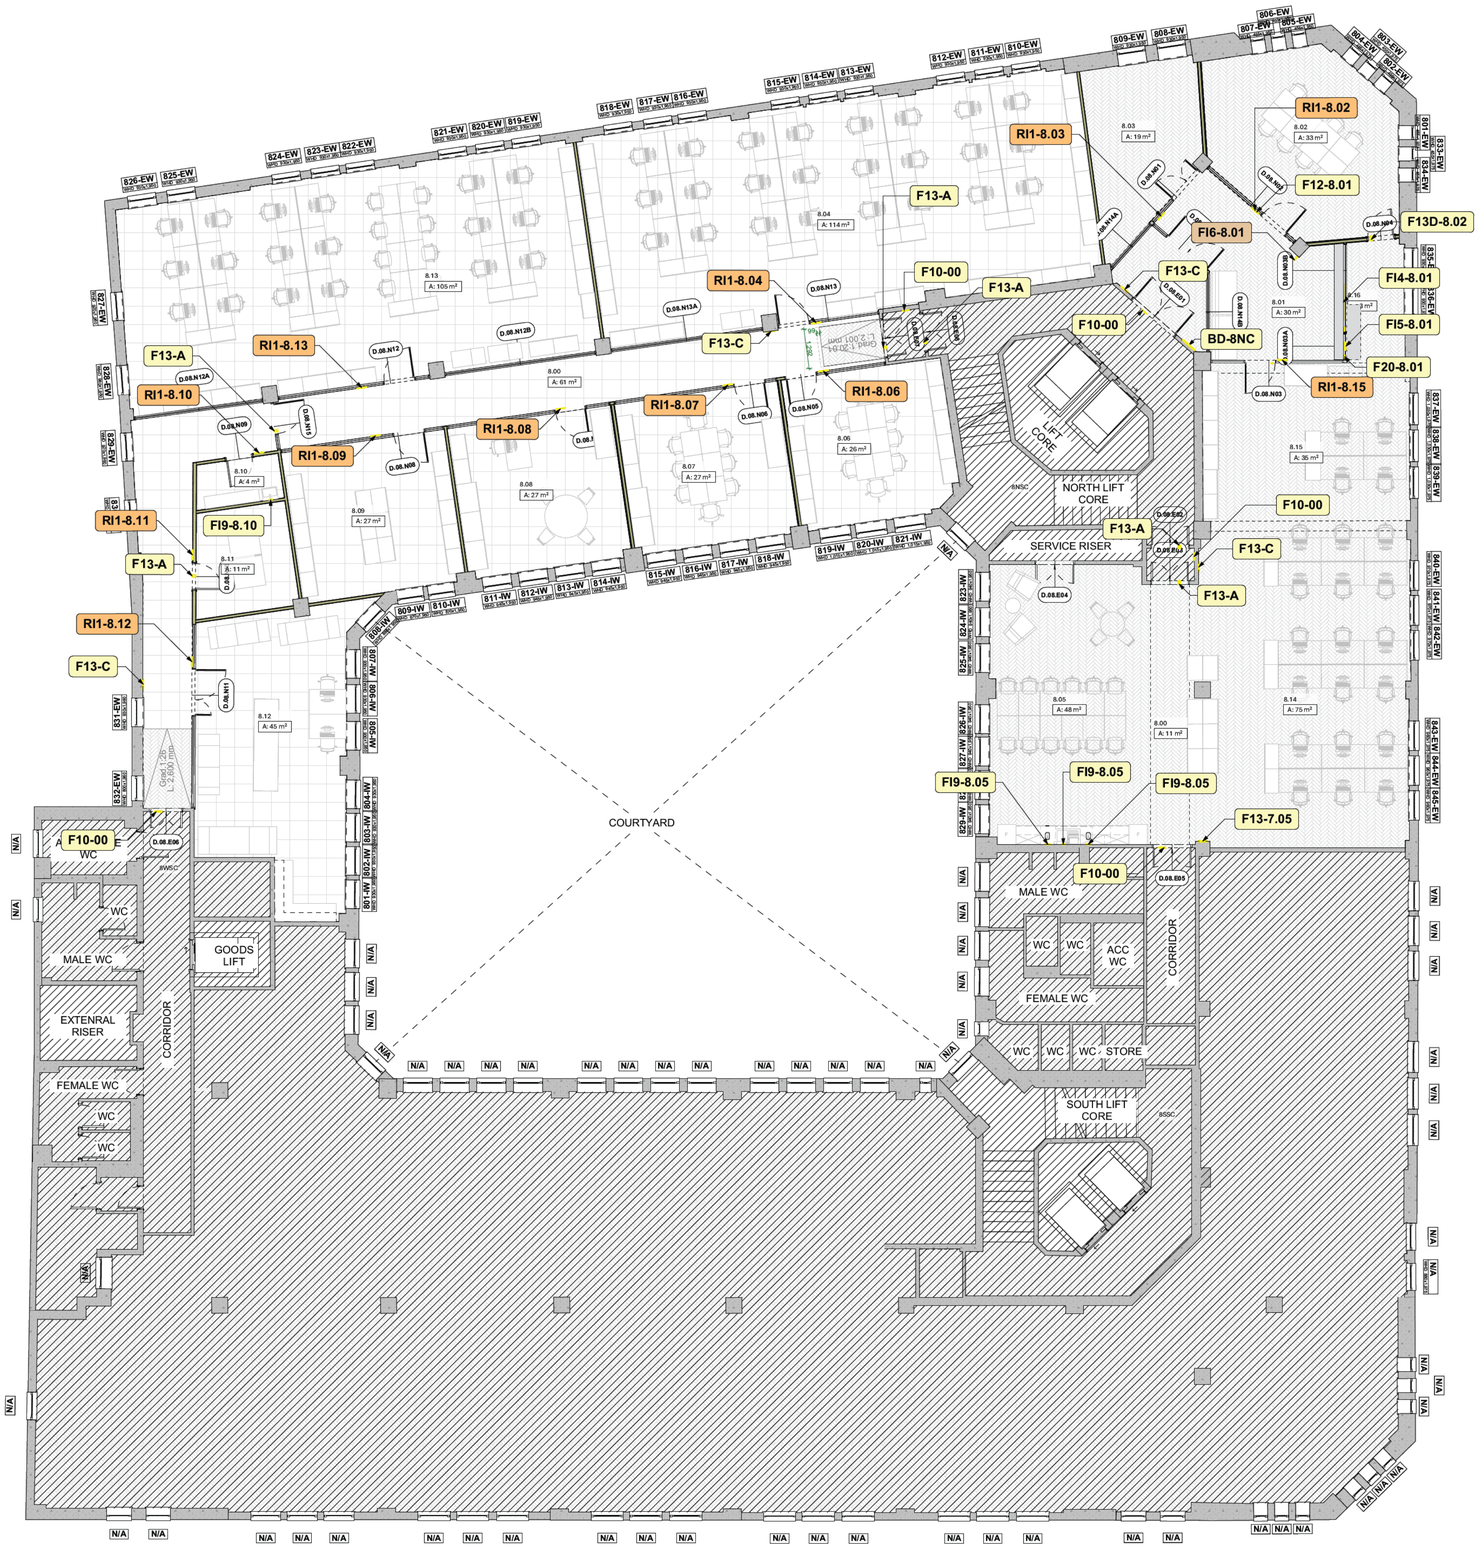


Key

- Scope of Works Boundary
- Out of Scope
- Existing Wall

SP Level 08 - Signage Schedule Key

Element ID	Description
Sign: BD-Building Directory Sign	
BD 8NC	Room/Area Directions
Sign: F12 - Defilbrillator Inside Sign	
F12 8.01	Note Location: TBC by Client
Sign: F13A - Automatic Fire Door Keep Shut with Braille (Both Sides of Leaf)	
F13 A	Signage mounted to door retaining existing
Sign: F13C - Statutory Sign - Fire Action Notice	
F13 7.05	To be completed in line with fire strategy
F13 C	To be completed in line with fire strategy
Sign: F13D - Fire Door Keep Shut with Braill (Both Sides of Leaf)	
F13 A	Signage mounted to door retaining existing
F13D 8.02	Fixed to Door
Sign: F13E - Fire Exit Keep Clear with Braille (Both Sides of Leaf)	
F13 E	Both sides of leaf
Sign: FI5 - Client Logo Sign	
FI5 8.01	Location: Level 8 Room 8.01
Sign: FI10 - CCTV Data Sign	
F10 00	CCTV Recording Notice
Sign: FI20 - Hearing Induction Loop Sign	
F20 8.01	Induction Loop Sticker with "T" Note
Sign: FI4 - Reception Sign	
FI4 8.01	Wall Mounted "RECPETION" Sign
Sign: FI6 - Facility Identifier Flag Sign	
FI6 8.01	Reception Symbol
Sign: FI9A - Caution Boiling Water Sign	
FI9 8.05	Caution Boiling Water Sign
Sign: FI9B - Caution Hot Water Sign	
FI9 8.05	Caution Hot Water Sign
FI9 8.10	Caution Hot Water Sign
Sign: RI1 - Room Identifier Sign (with Braill	
RI1 8.02	
RI1 8.03	
RI1 8.04	
RI1 8.06	
RI1 8.07	
RI1 8.08	
RI1 8.09	
RI1 8.10	
RI1 8.11	
RI1 8.12	
RI1 8.13	
RI1 8.15	

Level 08 1:100

Scale
1:100

A1

Scale Bars

1:1000 1:500 1:200 1:100 1:50

Rev	Date	Description	Produced	Approved
L03	09/07/2026	Conditions Discharge Planning Application	SM	SM

Revision Status
STAGE 3 CONDITIONS

Notes:
Responsibility is not accepted for others scaling directly from this drawing. Do not scale from this drawing. Use written dimensions only. Where scaling is unavoidable, check the scale bar and confirm the drawing is printed to scale. Any errors, omissions, or discrepancies must be reported to Evoke Architecture prior to commencement of works. Work to figured dimensions only and verify all dimensions on site. This drawing is produced for use in this project only and for the purpose for which it was issued, as recorded in the title block under 'Project Stage'. It may not be used for any other purpose. Evoke Architecture accepts no liability for use of this drawing beyond its intended purpose. Copyright remains with Evoke Architecture. This drawing must not be copied, reproduced, or used by any third party without the express written permission of Evoke Architecture.

Stage
RIBA STAGE 3

Site Address
SUNLIGHT HOUSE
LITTLE QUAY STREET
MANCHESTER
M3 3HP

Project No.	Date
30279810	09/07/2026
Drawn By	**Checked By**
SM	SM

Drawing Name
Level 08 - Proposed Signage Plan

Drawing No.
30279810-EVK-MAN-08-DR-AR-07002

Revision No.	Reference Code
L03	26-001

Evoke Architecture Limited
16 Bridge Street Row West
Chester | United Kingdom
CH1 1NN | 0151 315 1112
evokearchitecture.com