
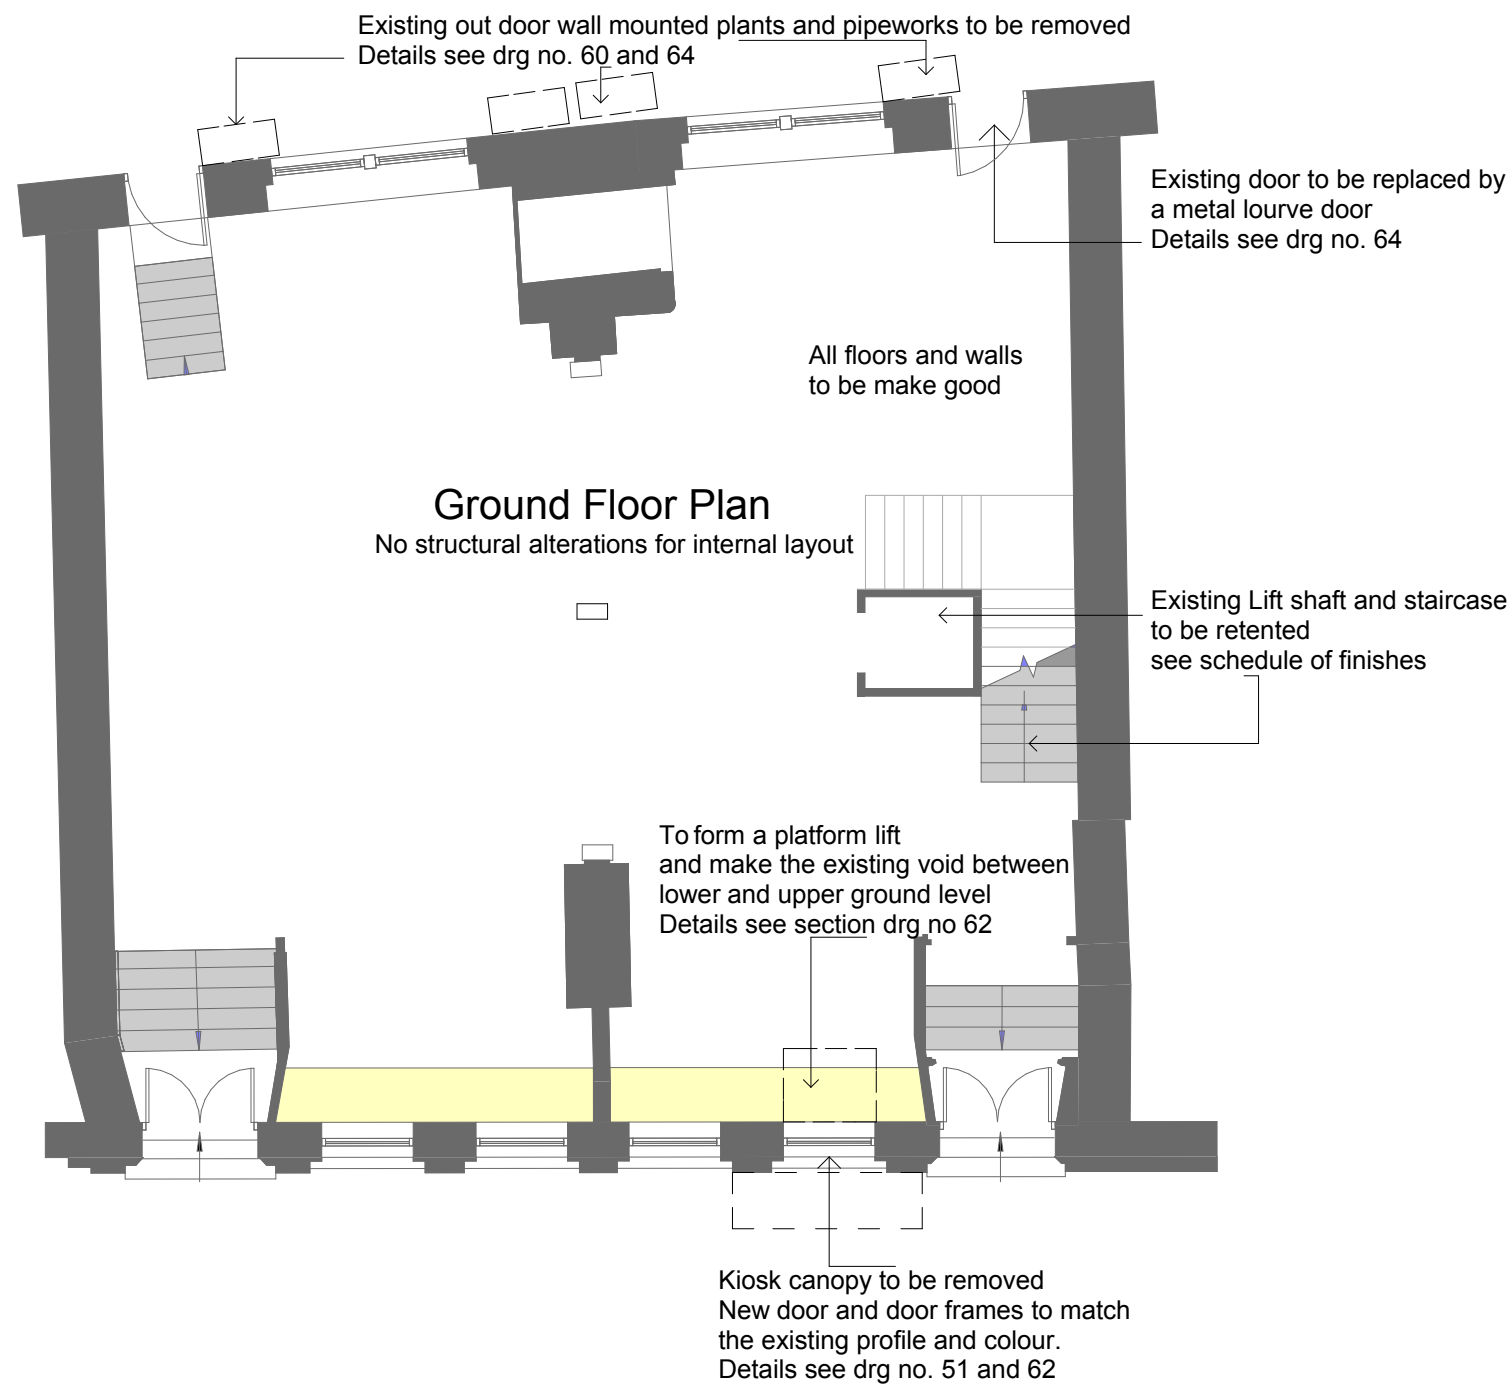


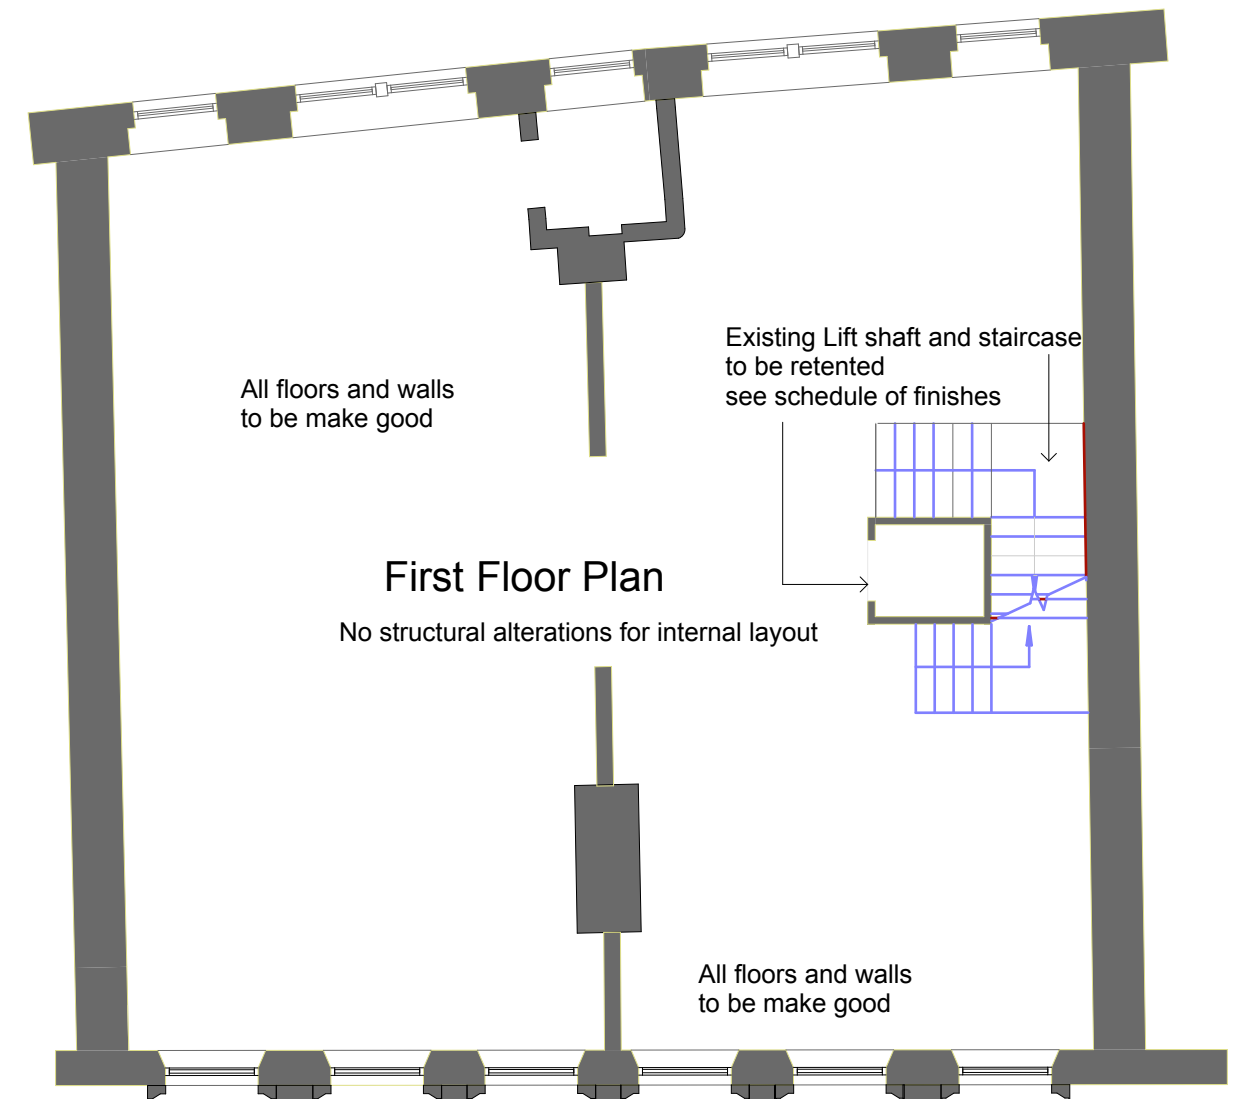

0 1m 2m 5m
A3 size paper for 1:50

Scale 1:100

Demolition Plan
Drawing No. 80

44-50 Portland street M1 4GS