


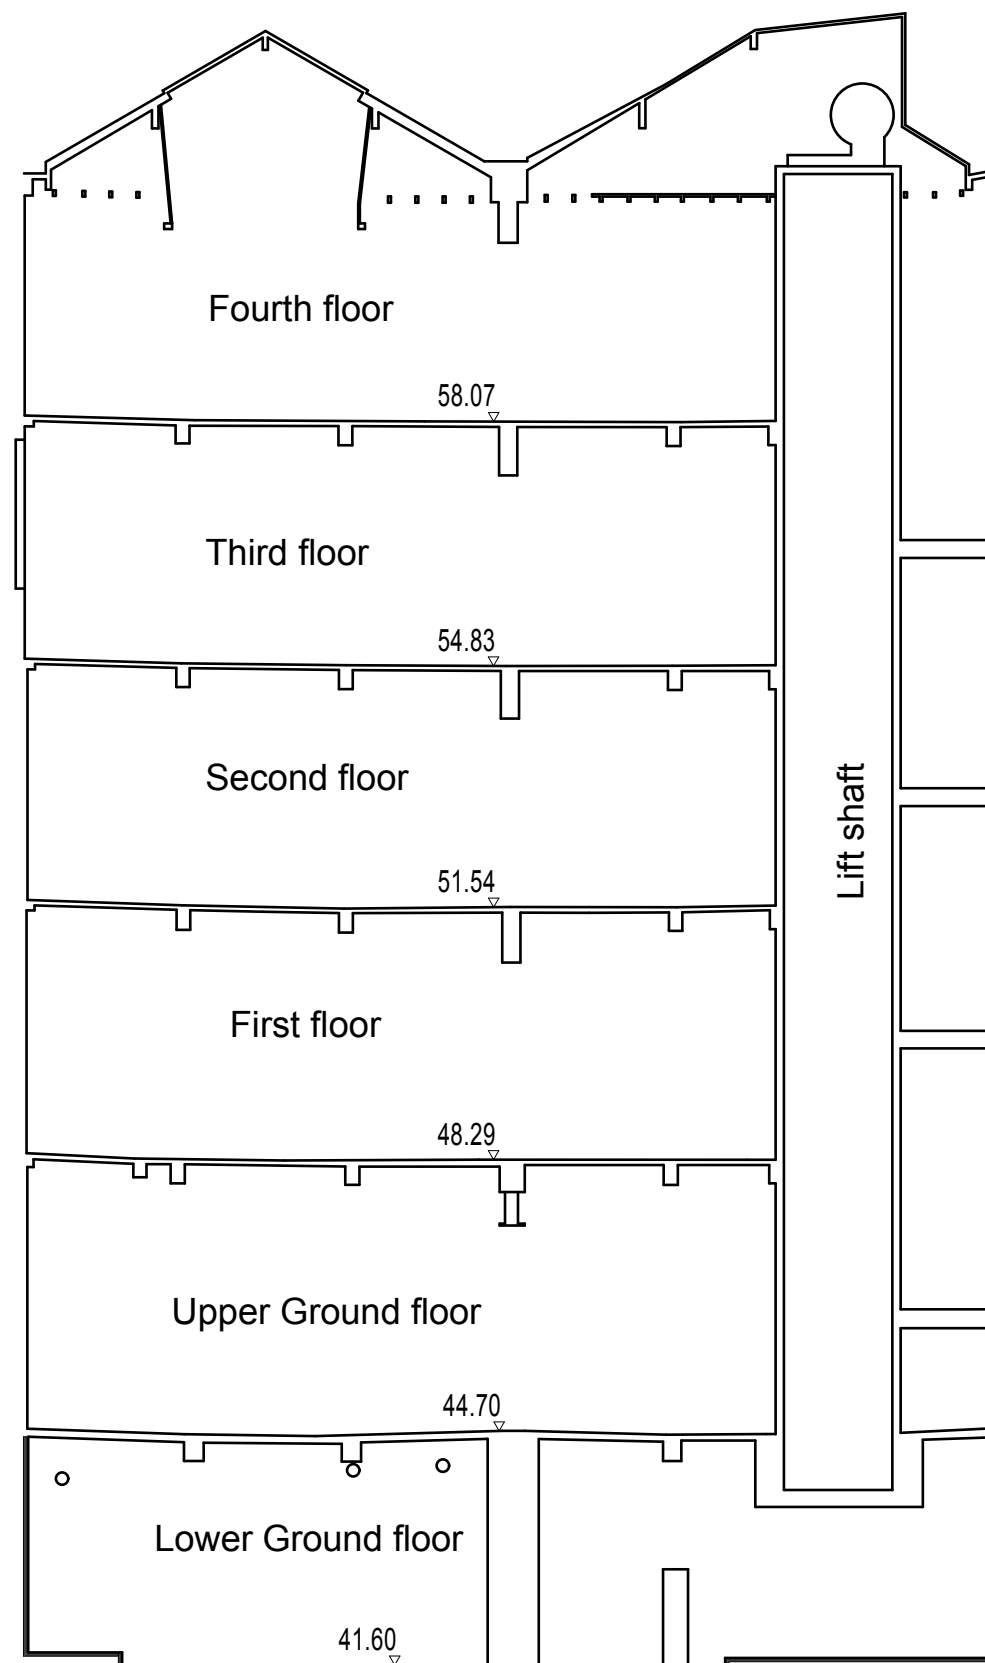


Existing Long Section A-A

Drawing No. 61

44-50 Portland street M1 4GS

Scale 1:100

0 1m 2m 5m
A3 size paper for 1:50

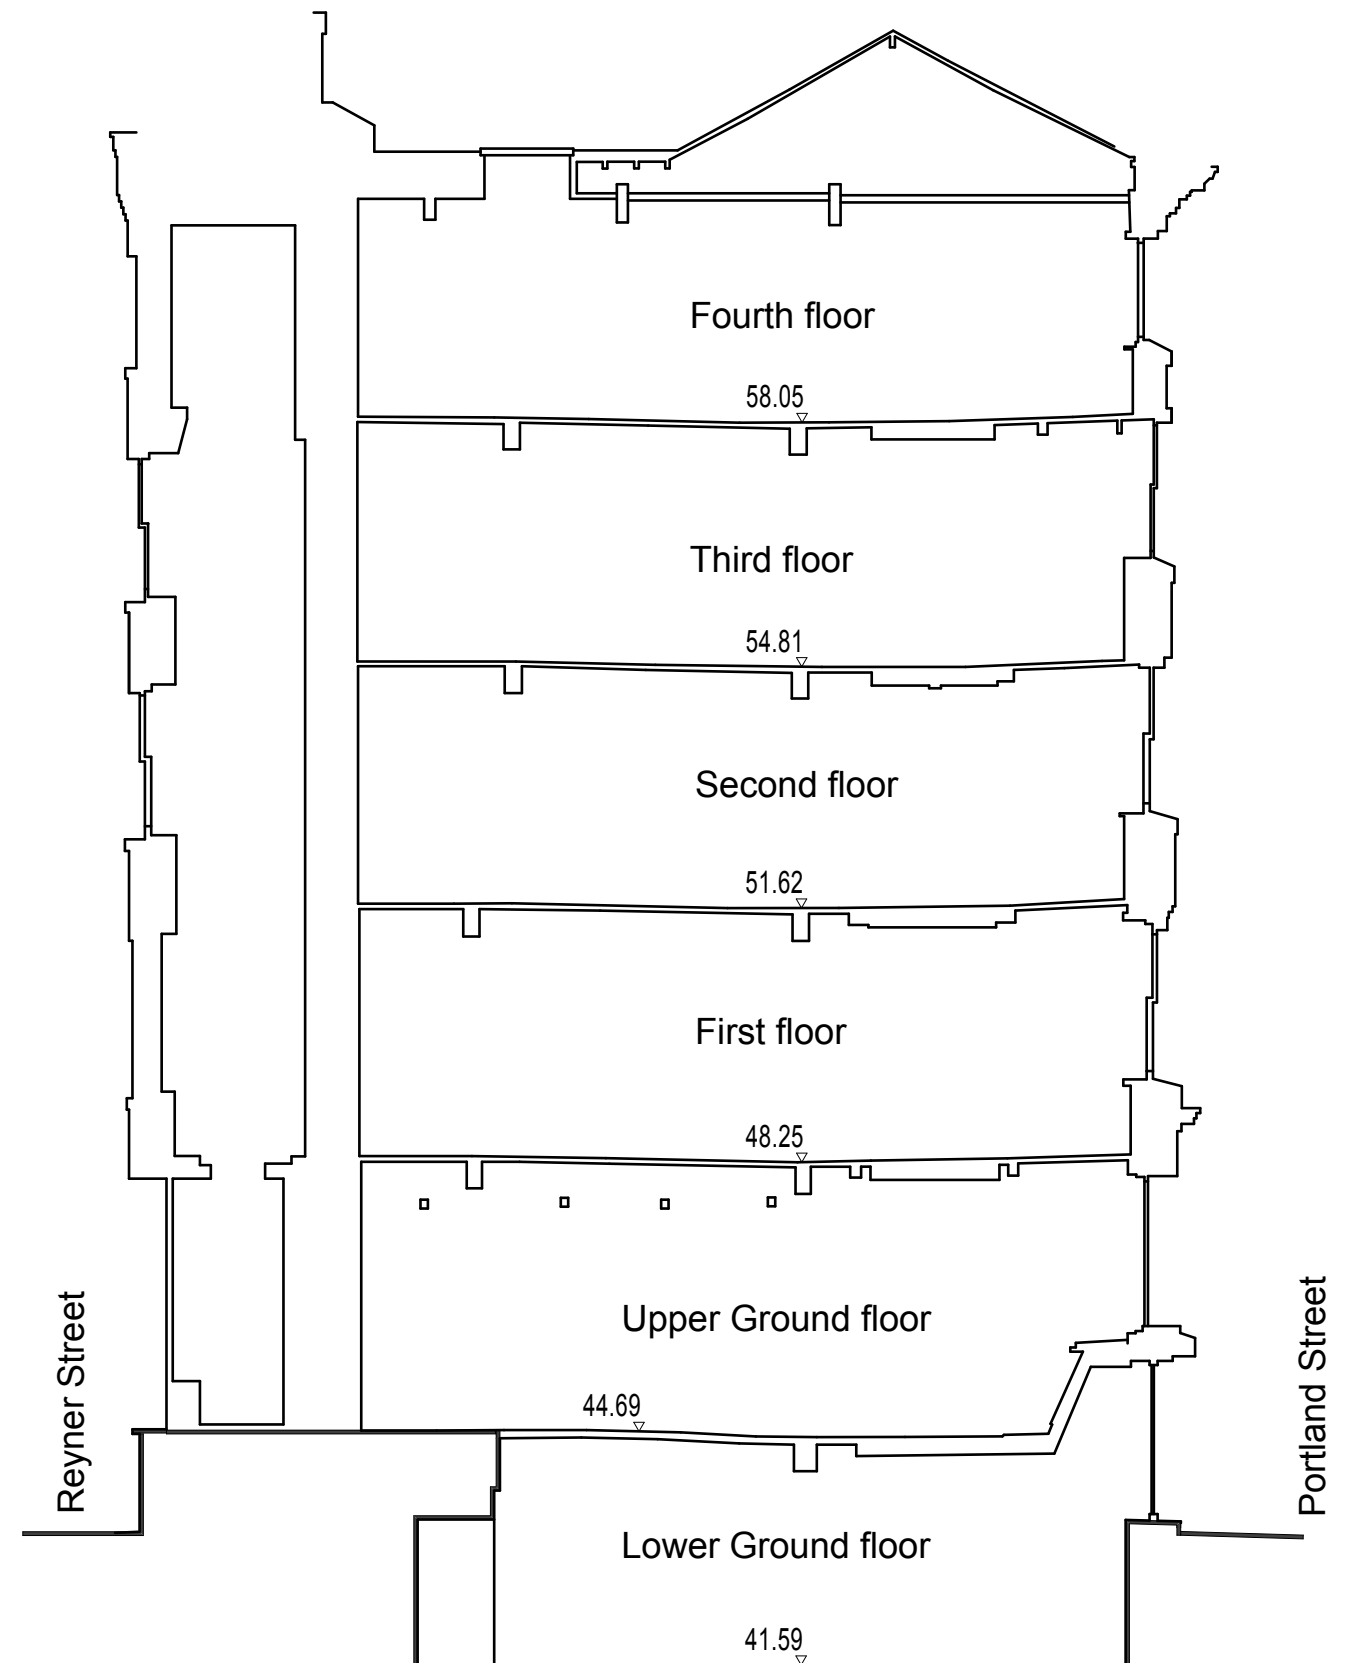

Existing Cross Section B-B