
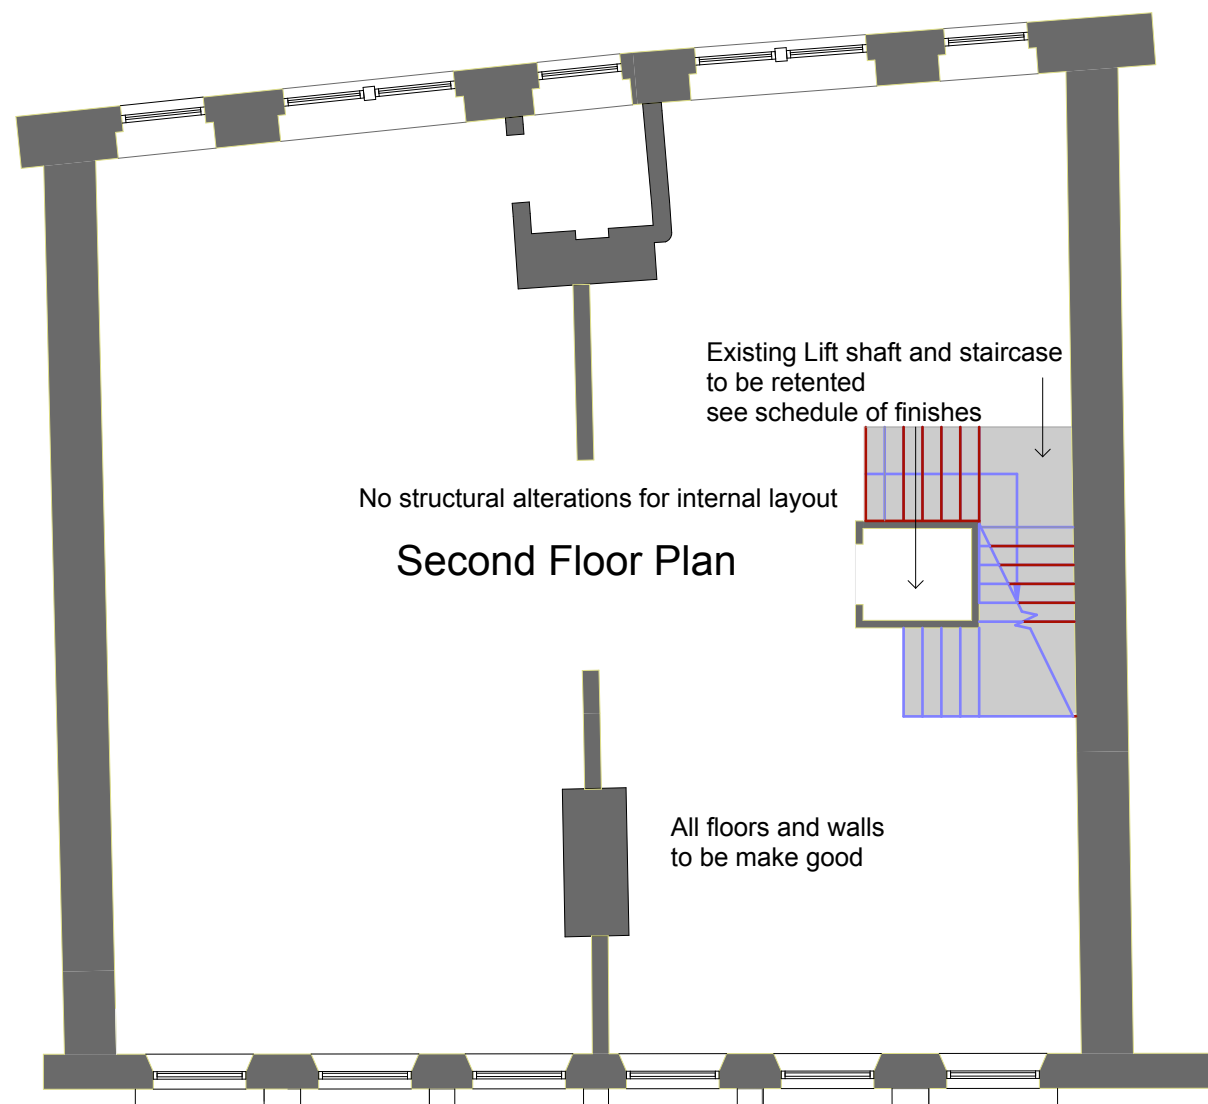


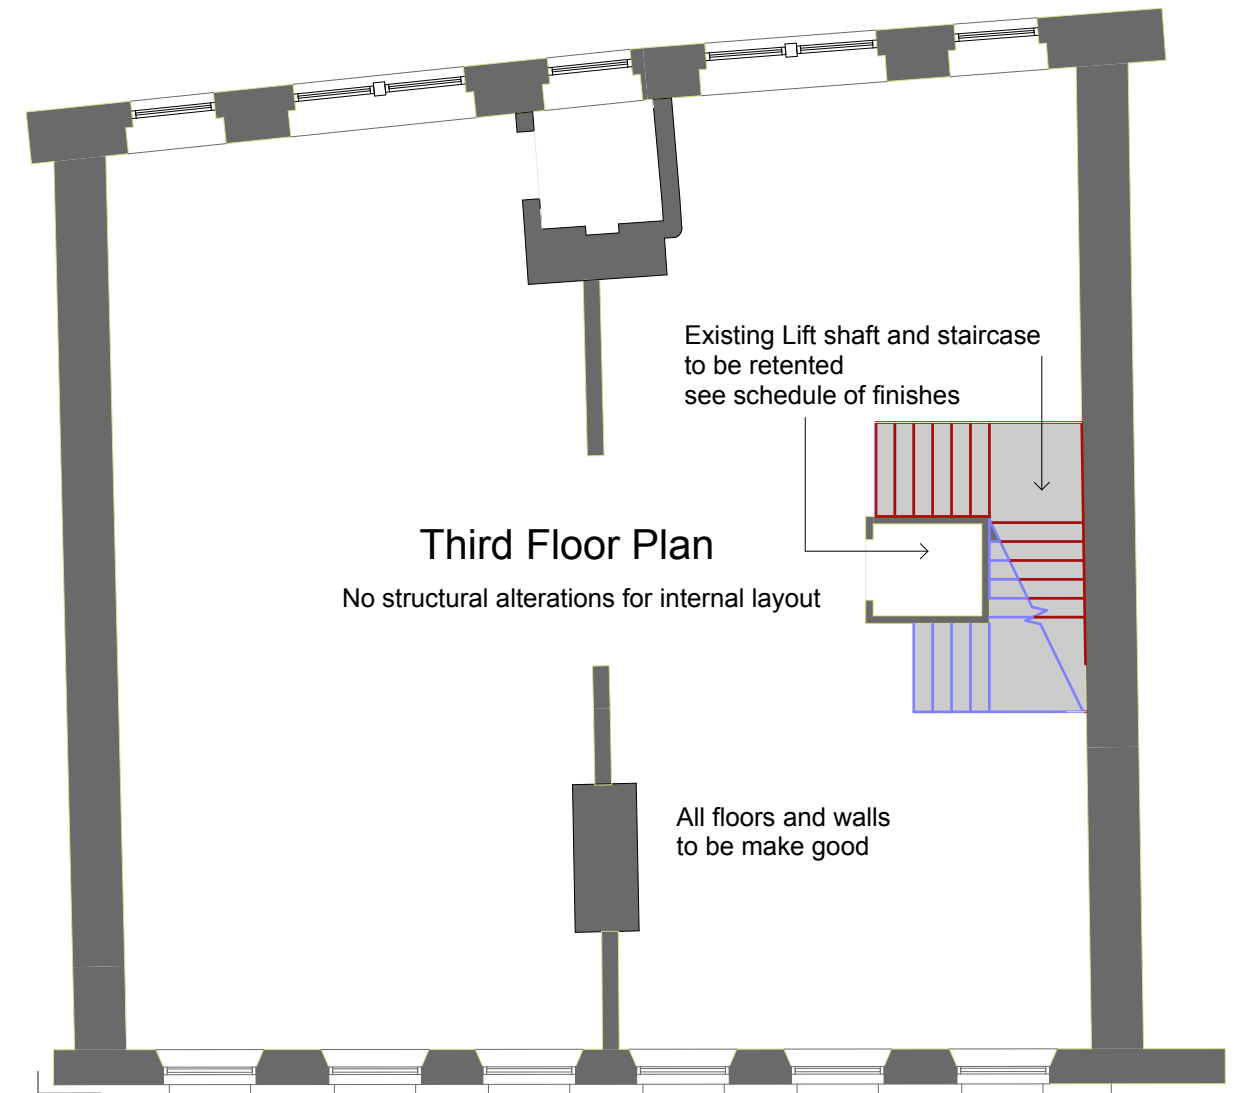

0 1m 2m 5m  
A3 size paper for 1:50

Scale 1:100

Demolition Plan  
Drawing No. 81

44-50 Portland street M1 4GS