

Scale 1:50

0 1 2 3 4 5

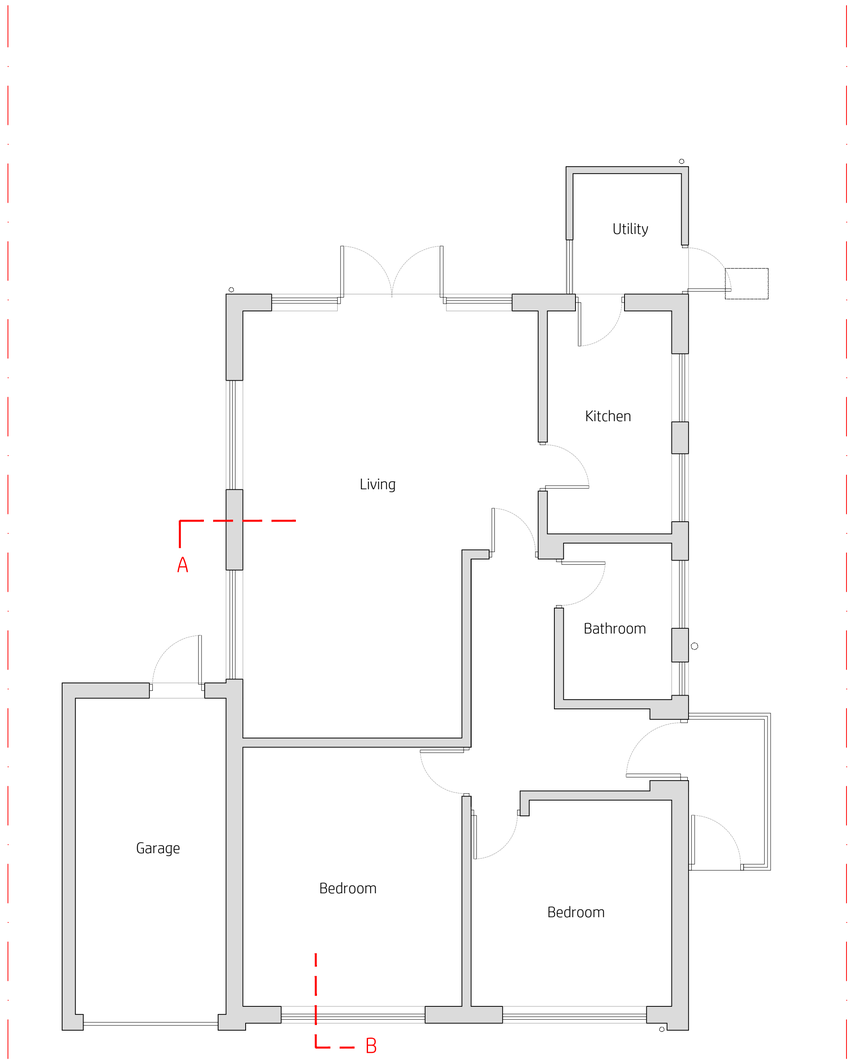

Existing Ground Floor

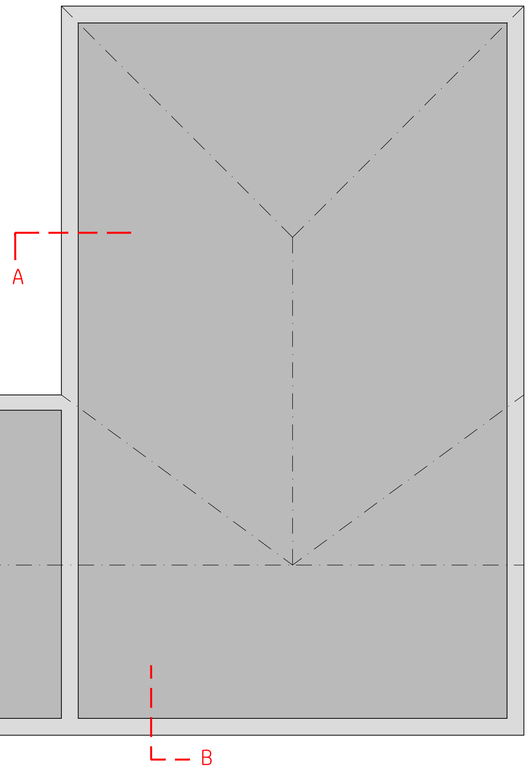

Existing Loft

project

98 Blackcarr Road
Wythenshawe
M23 1PN

scale
1:50@A1
1:100@A3

drawn by
klh

drawing number
KH1284-001

revision	description	date
-	-	15.05.2026

Existing Plans

kieranhibbs*architecture*
64 Storey Avenue
Macclesfield
SK10 3PG

kieranhibbs@gmail.com
Mobile: 07584049322

kieranhibbs*architecture*