Copyright: All rights reserved. This drawing or any portion of it may not be reproduced in any way without the consent of the Architect.

This drawing is to be read in conjunction with all relevant Architect's and other Consultants' drawings and specifications.


This drawing must not be scaled. Dimensions are in millimetres unless specified. All dimensions are to be verified by the Contractor on site. All discrepancies should be reported to the C.A. immediately upon discovery and prior to the commencement of the works.

Notes




Aerial view Aerial view showing all boundaries for the property including the existing Dwelling

Not to Scale

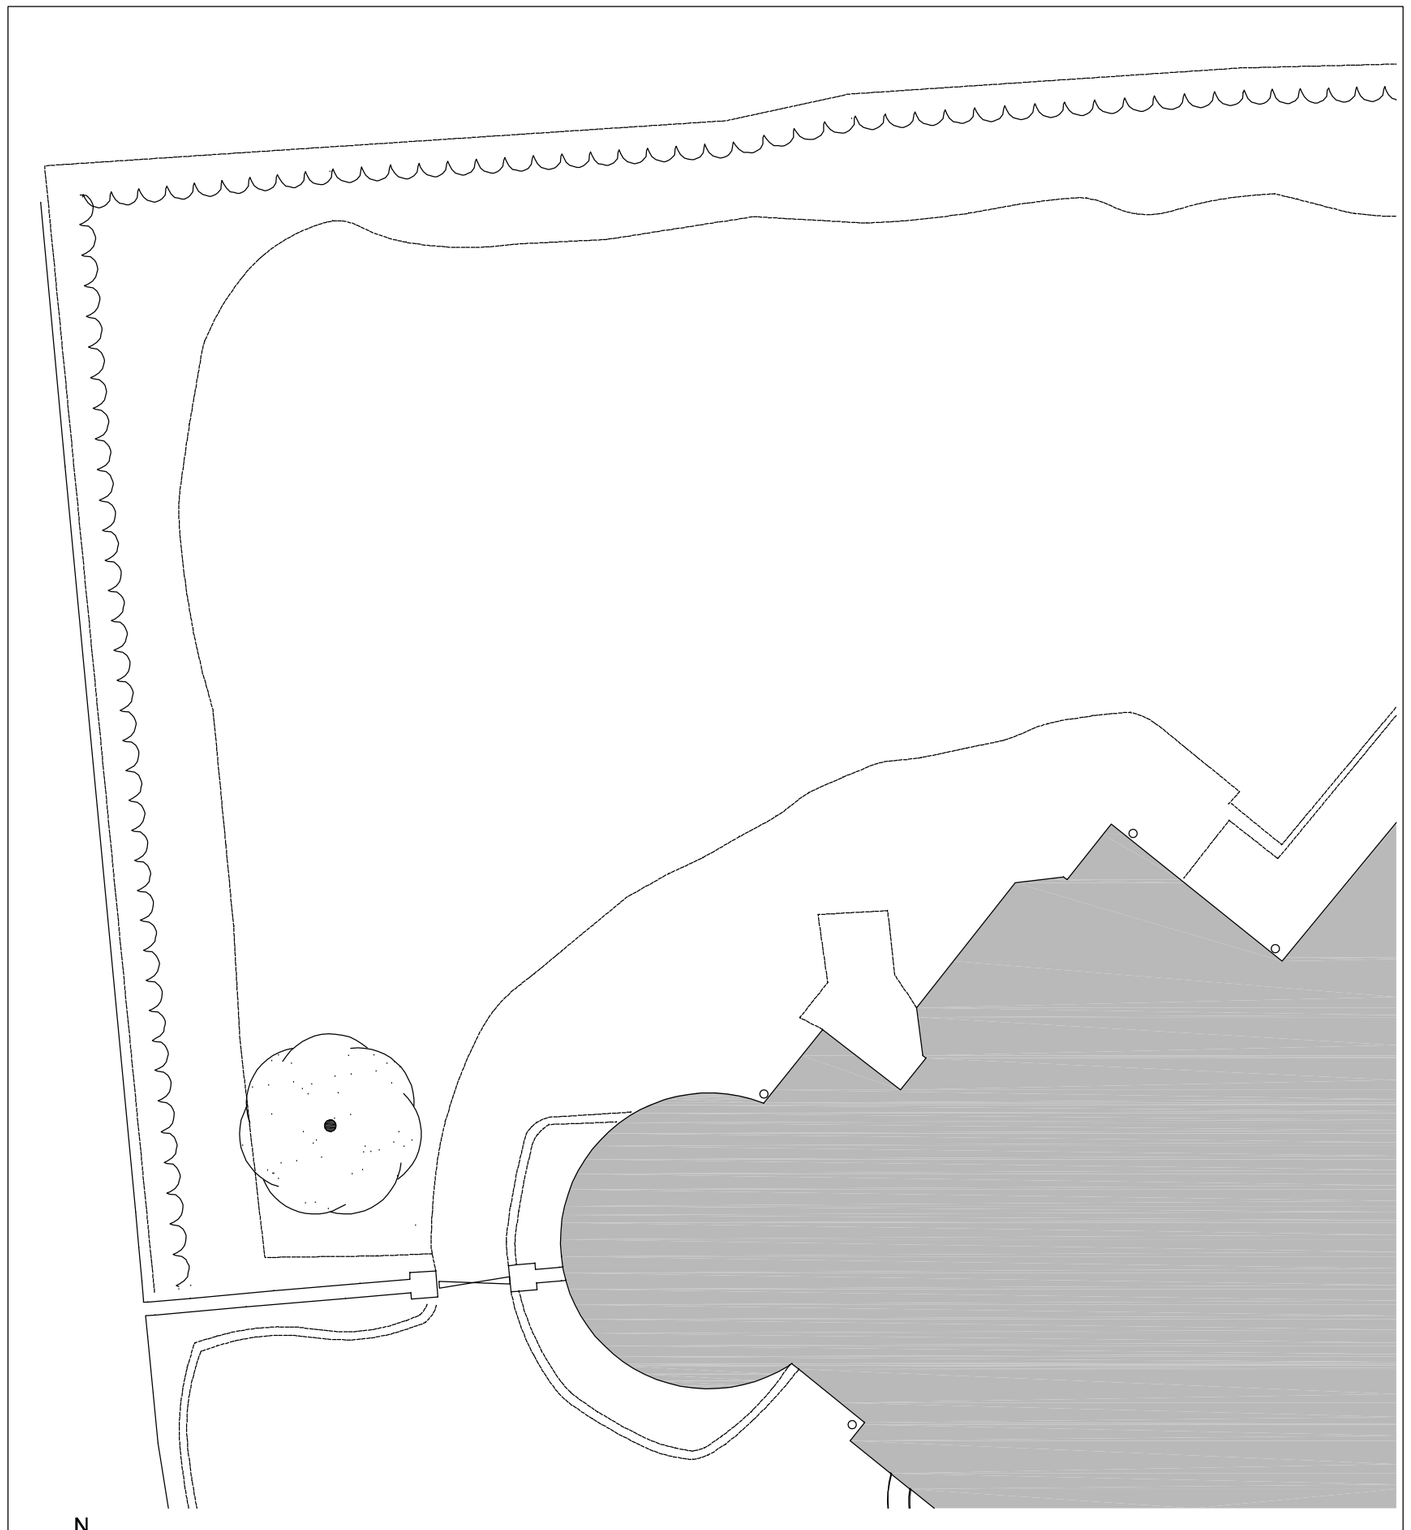

Survey Hub Topographical Survey

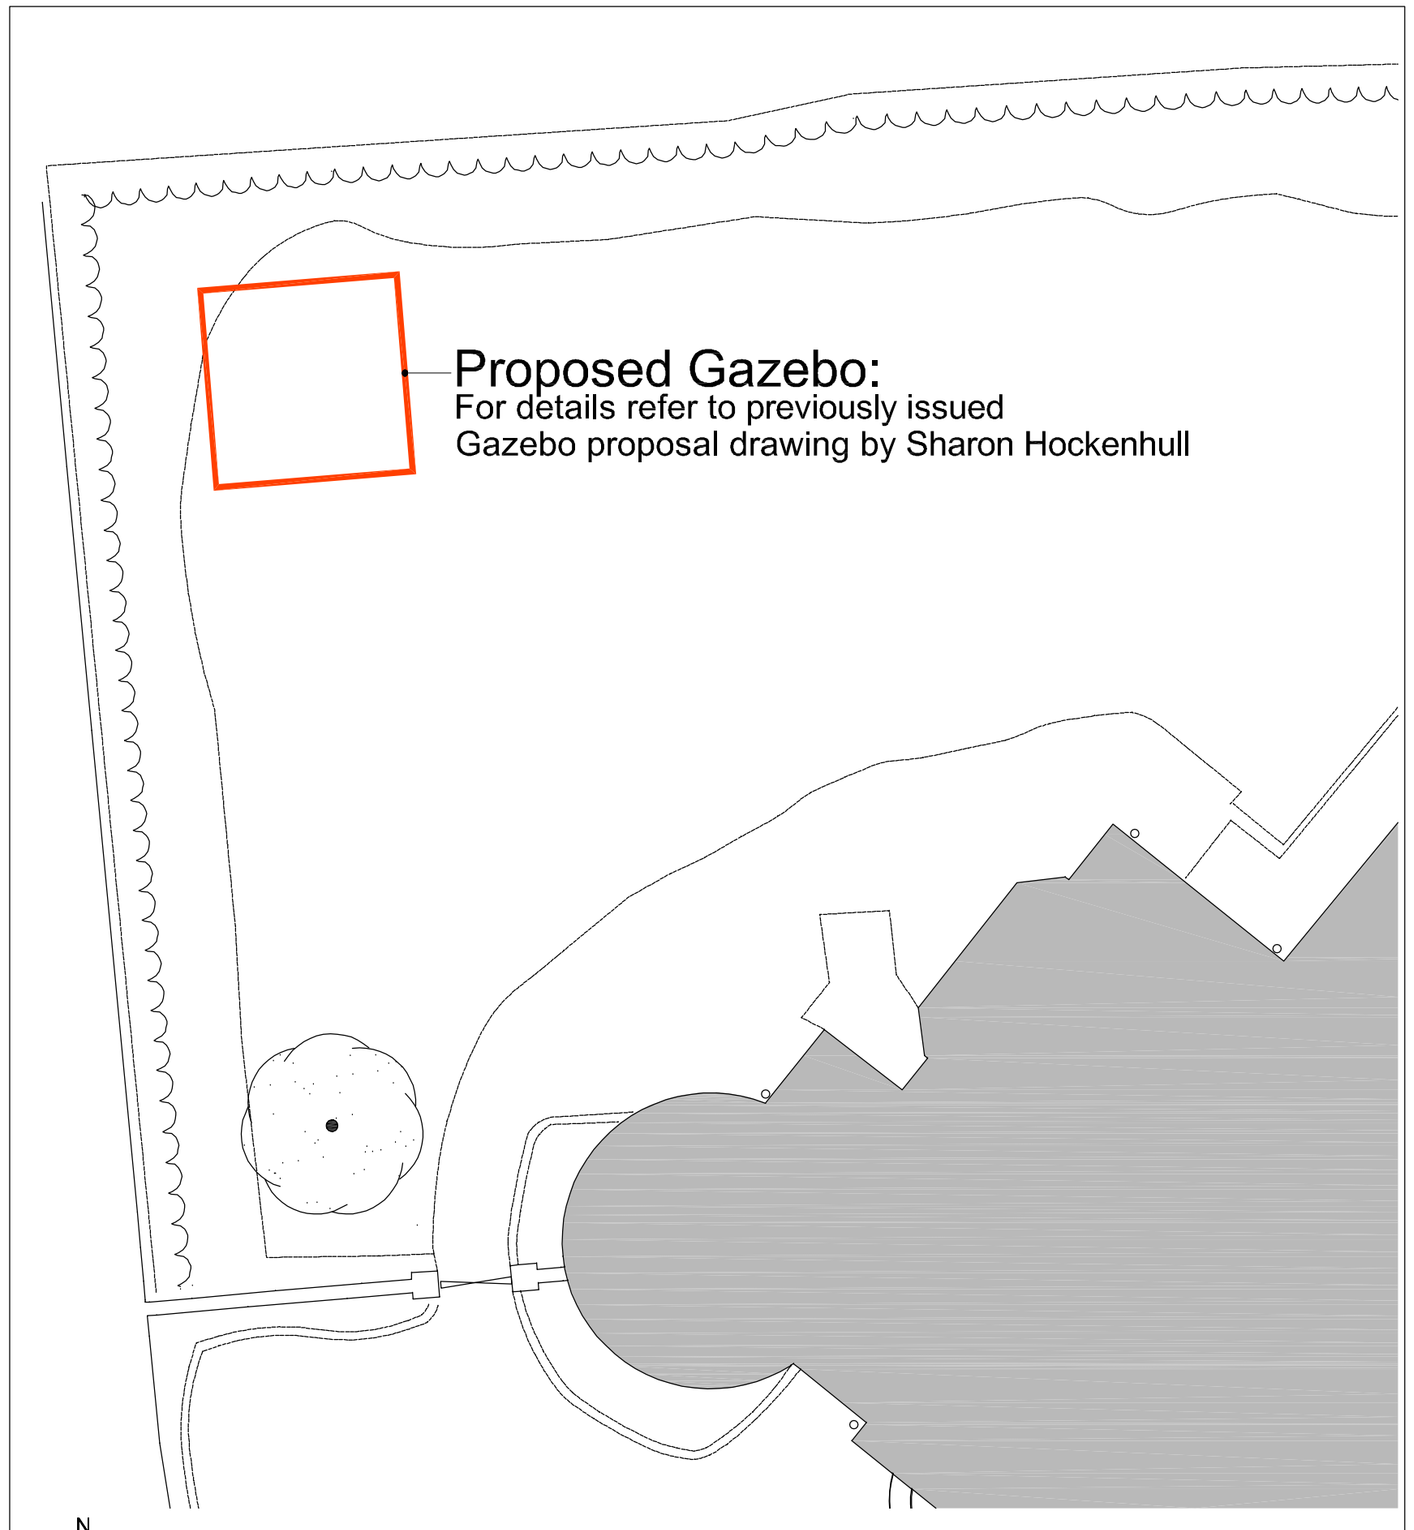

Overlay of proposed Gazebo into Survey Hub Topographical Survey

Rev	Date	Revision Note	By	Chk
P01	09.07.26	Planning Submission	BM	JW

walker simpson architects
33 Piccadilly
Manchester
M1 1LQ
t: 0161 228 7406
f: 0161 228 7046
e: wsa@walkersimpson.com

Project: 6 Oakfield Road
WSA Project ID: 0416
Title: Gazebo: Existing and Proposed Plan
Drawn: BM
Checked: JW
Scale: 1:100
Sheet: A2
Number: 0416-WSA-ZZ-ZZ-DR-A-1253
Status: S0
Revision: P01