
Location Plan

Site Address: **98, Blackcarr Road, Manchester, M23 1PN**

PlanningPortal

Date Produced: **10-Jul-2026**

Scale: **1:2500 @A4**

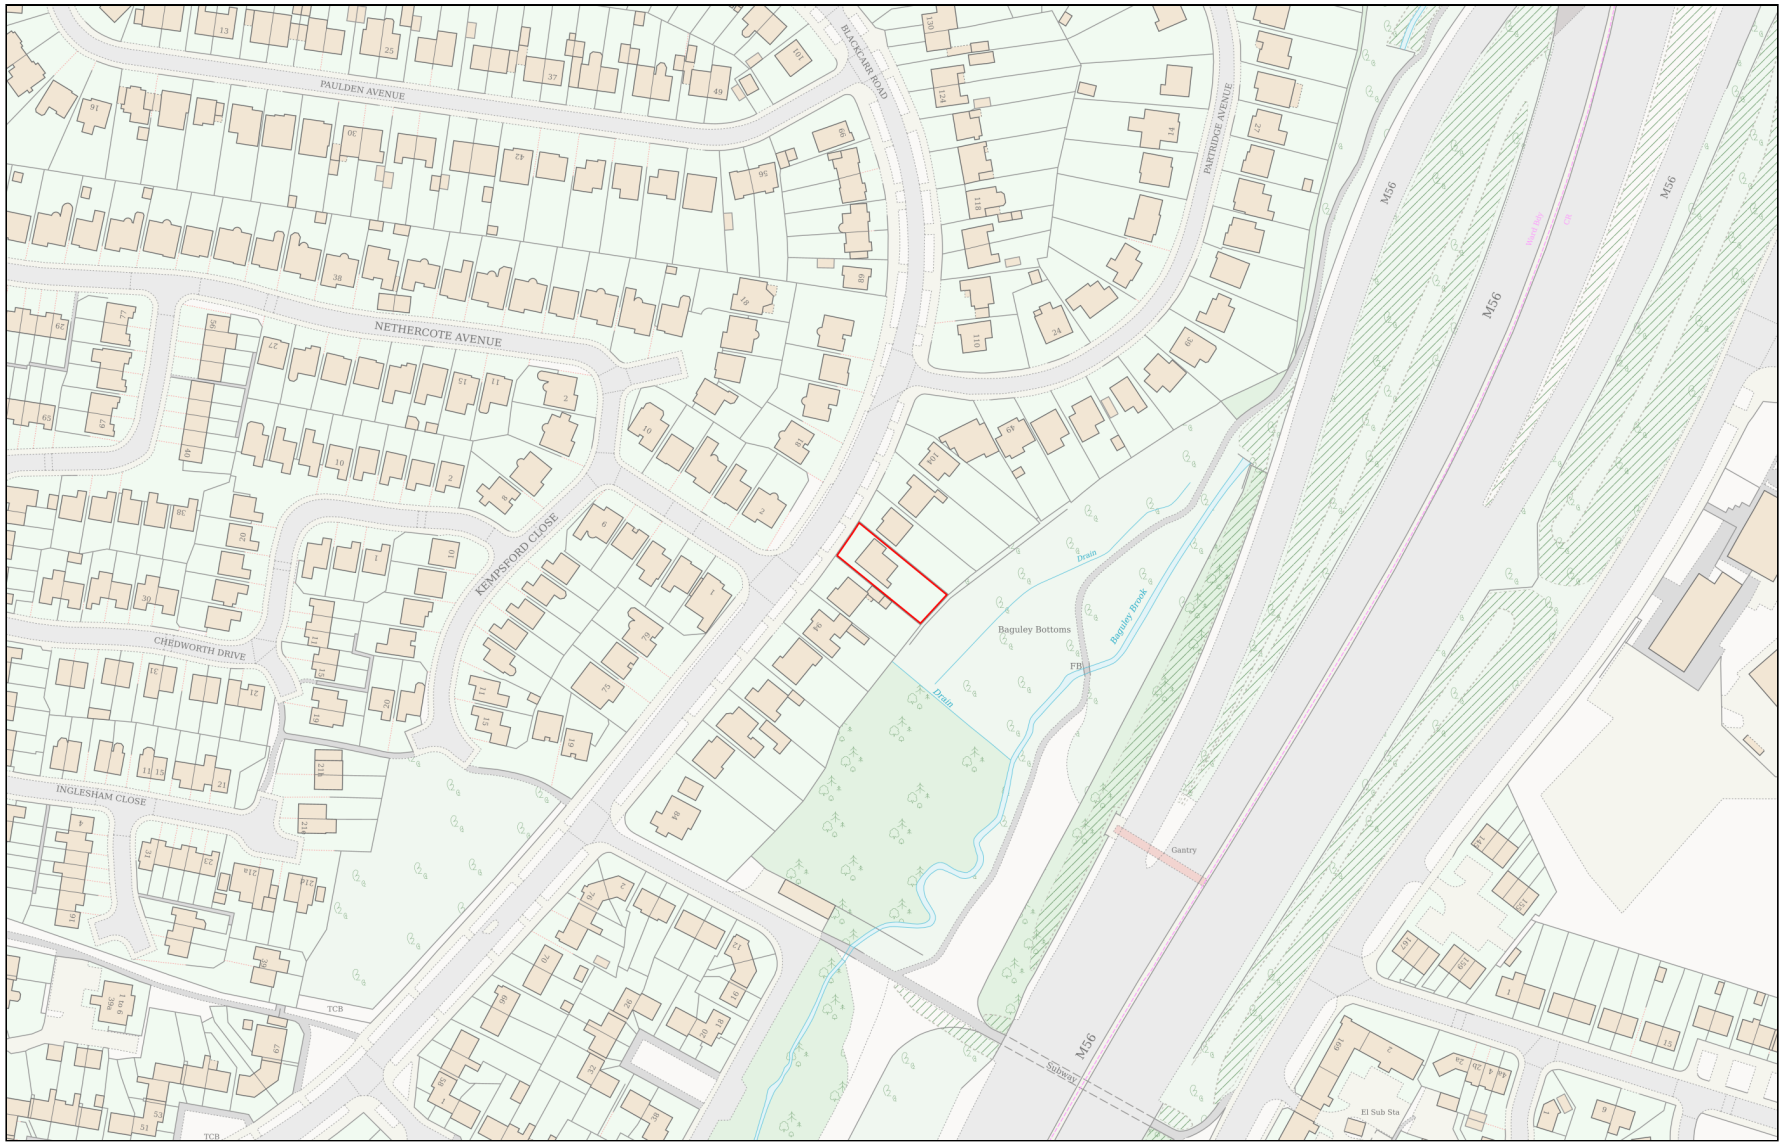

Planning Portal Reference: **PP-15064023v1**

Powered By TerraQuest

© Crown copyright and database rights 2026 OS 100042766