

Scale 1:50

0 1 2 3 4 5

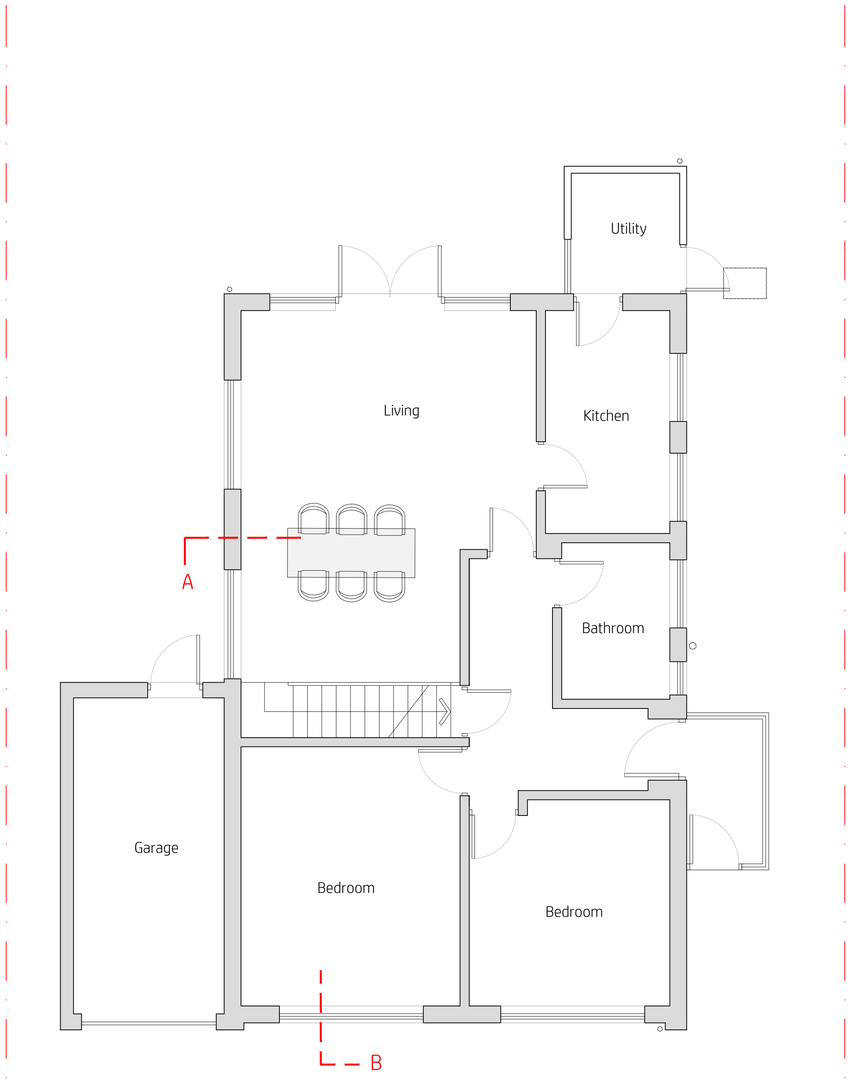

Proposed Ground Floor

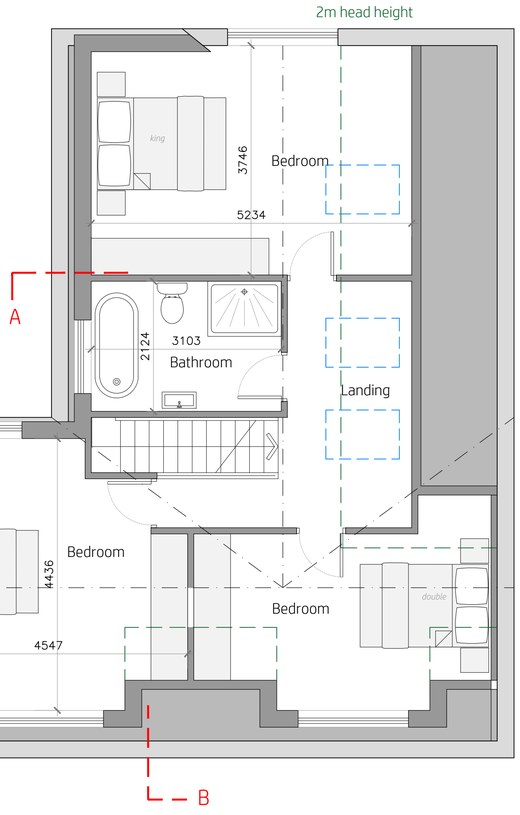

Proposed Loft

project

98 Blackcarr Road
Wythenshawe
M23 1PN

scale
1:50@A1
1:100@A3

drawn by
klh

drawing number
KH1284-101

revision	description	date
-	-	15.05.2026
A	revised stairs + bathroom	04.07.2026

Proposed Plans

kieranhibbs*architecture*
64 Storey Avenue
Macclesfield
SK10 3PG

kieranhibbs@gmail.com
Mobile: 07584049322

kieranhibbs*architecture*