



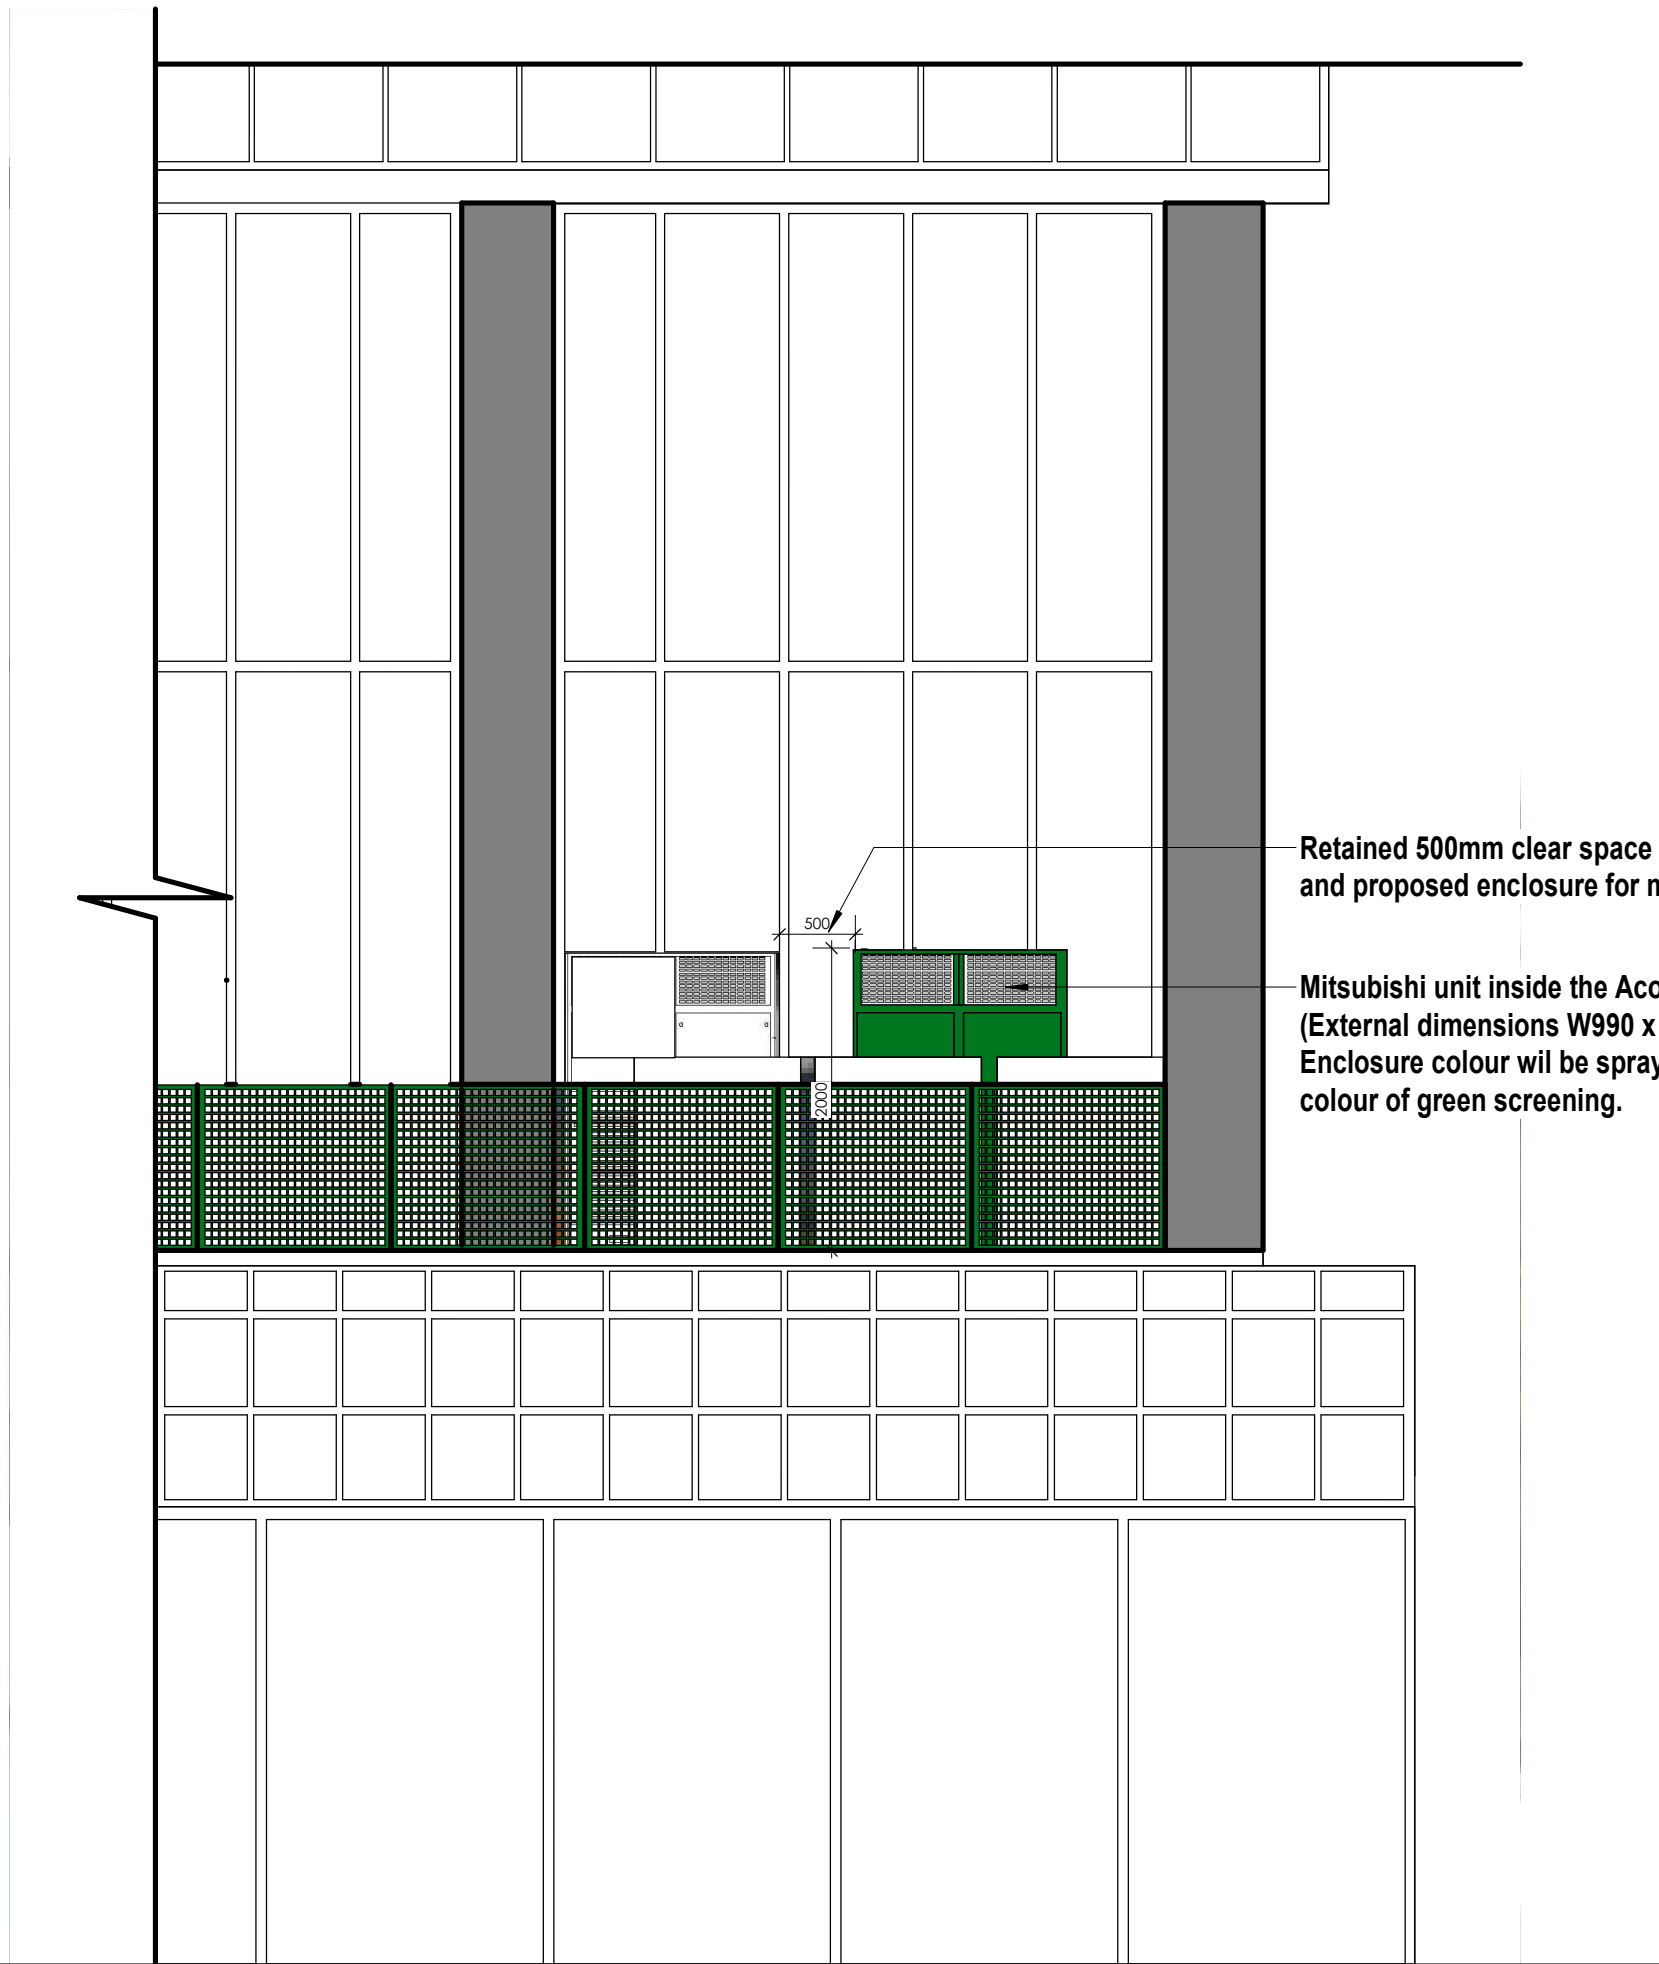


Proposed Left side Elevation (Newcastle street)

1 : 50

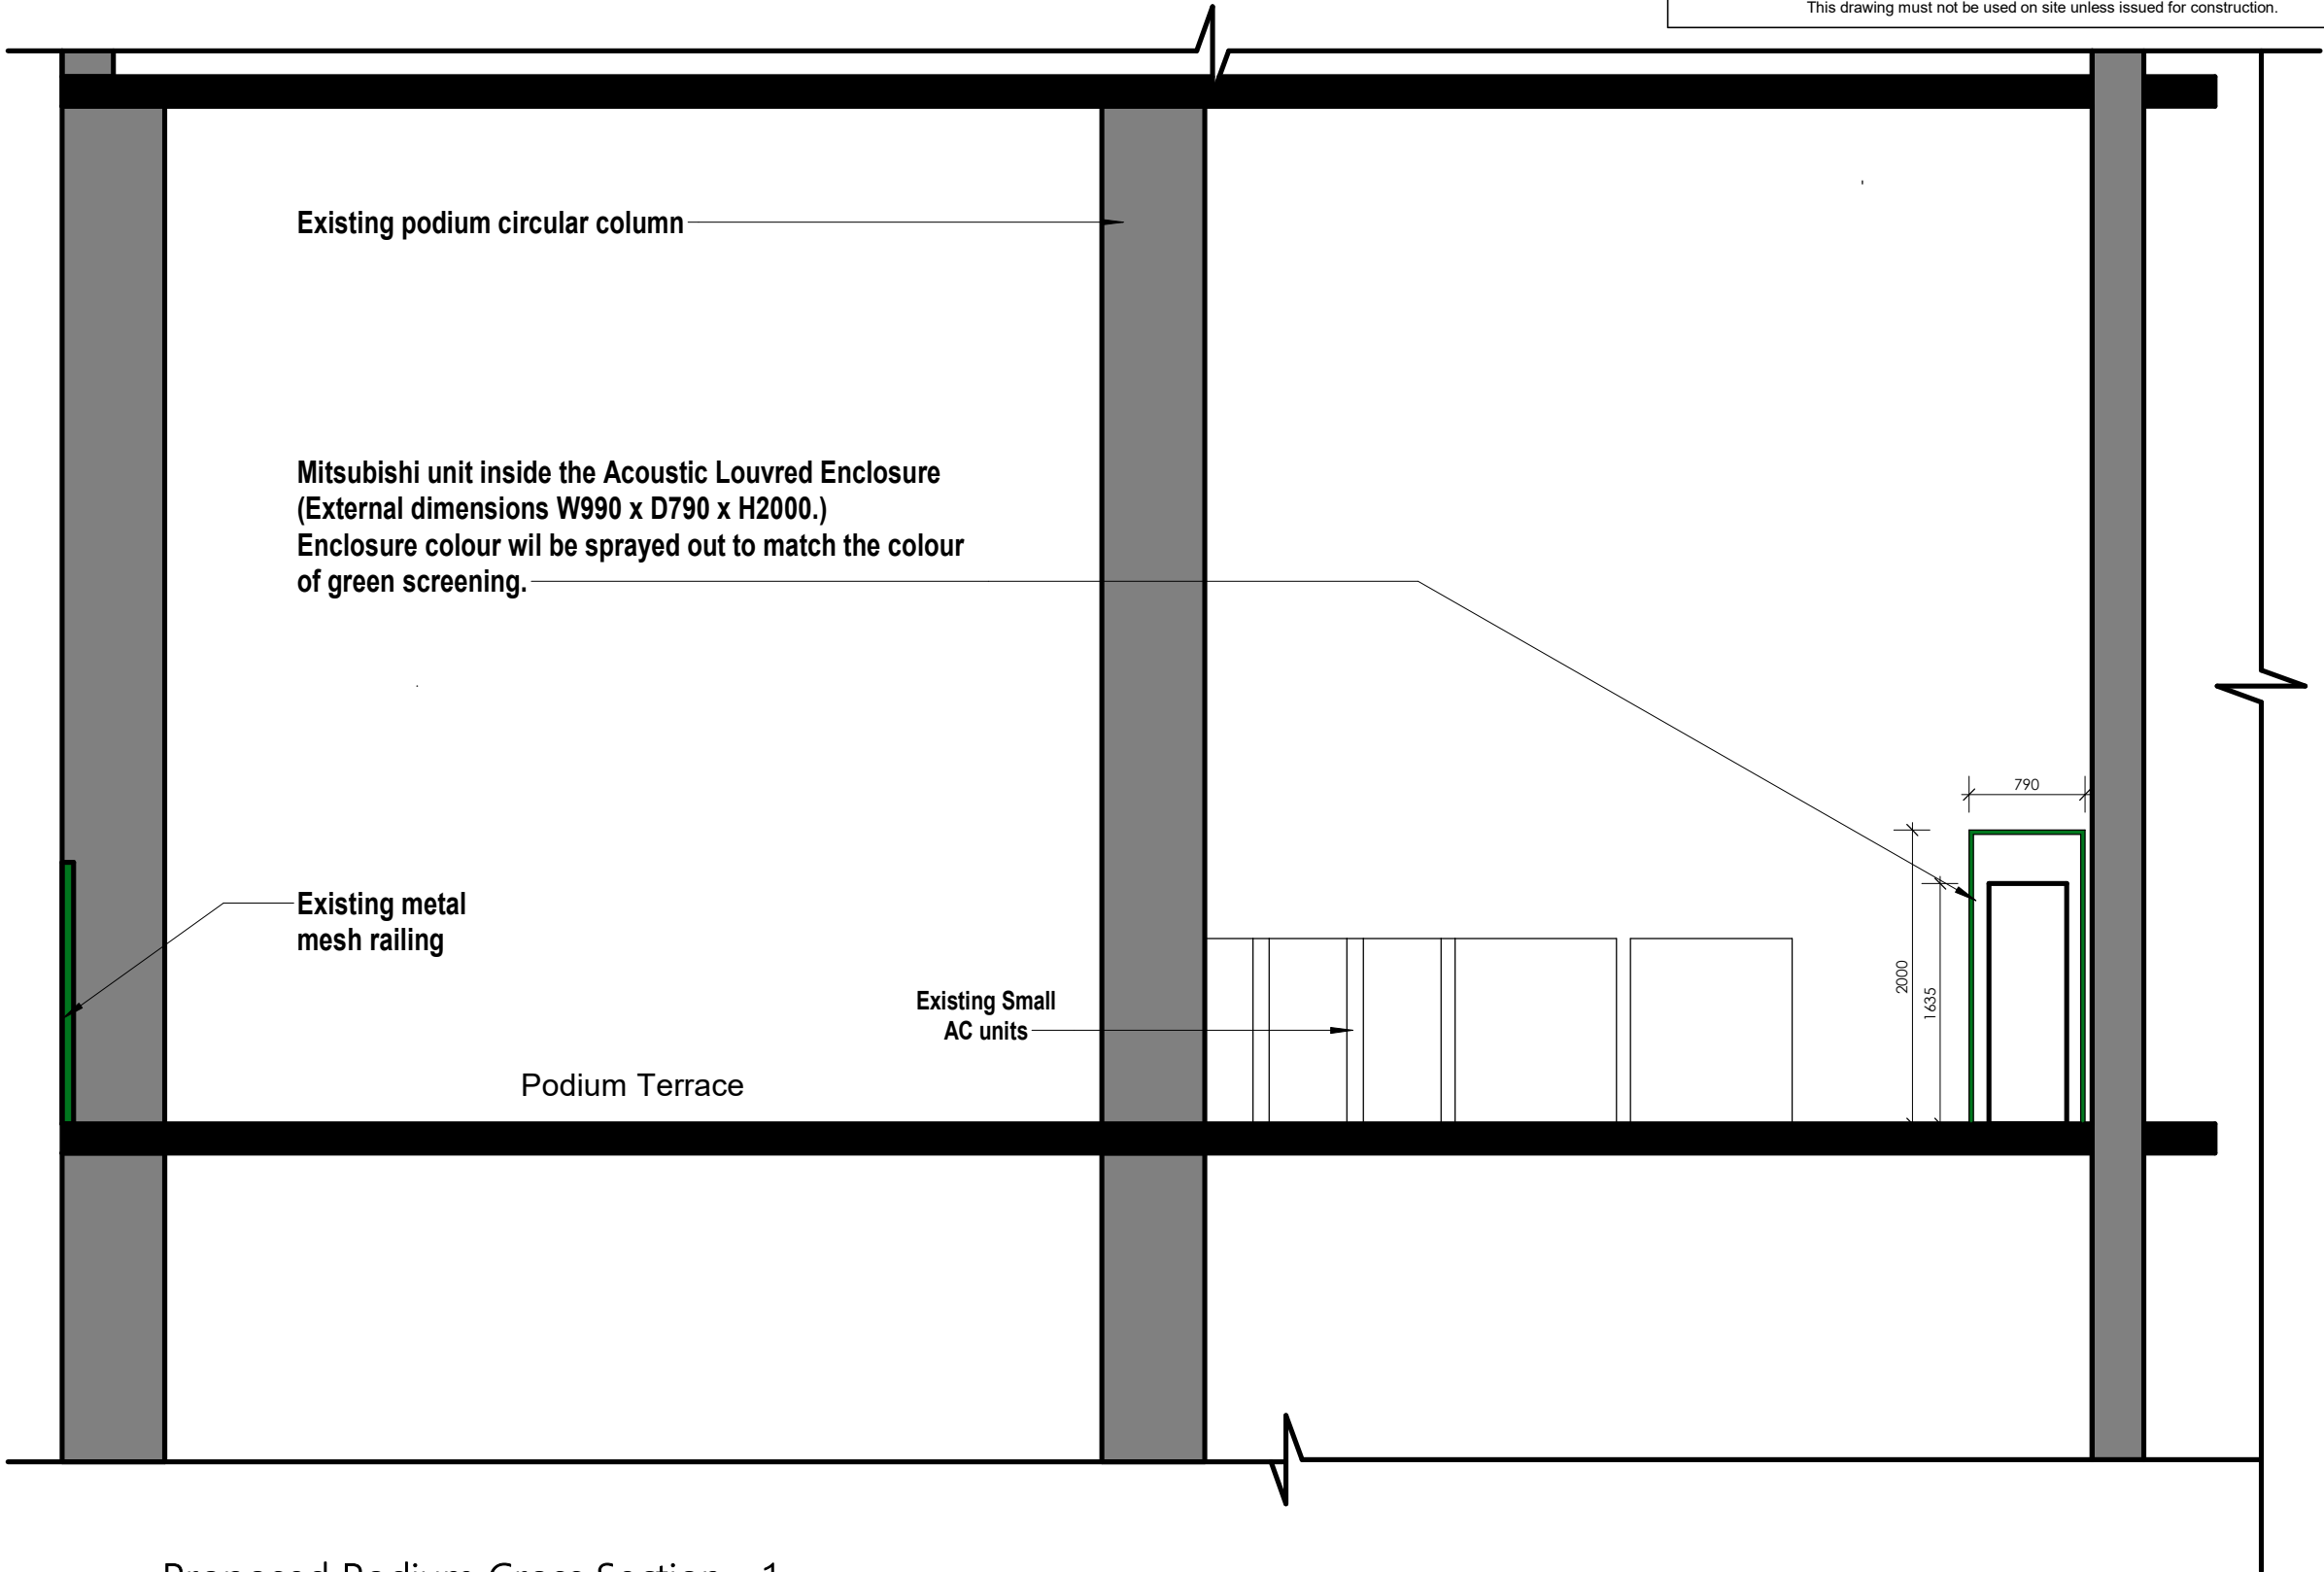

Proposed Podium Cross Section - 1.

1 : 50

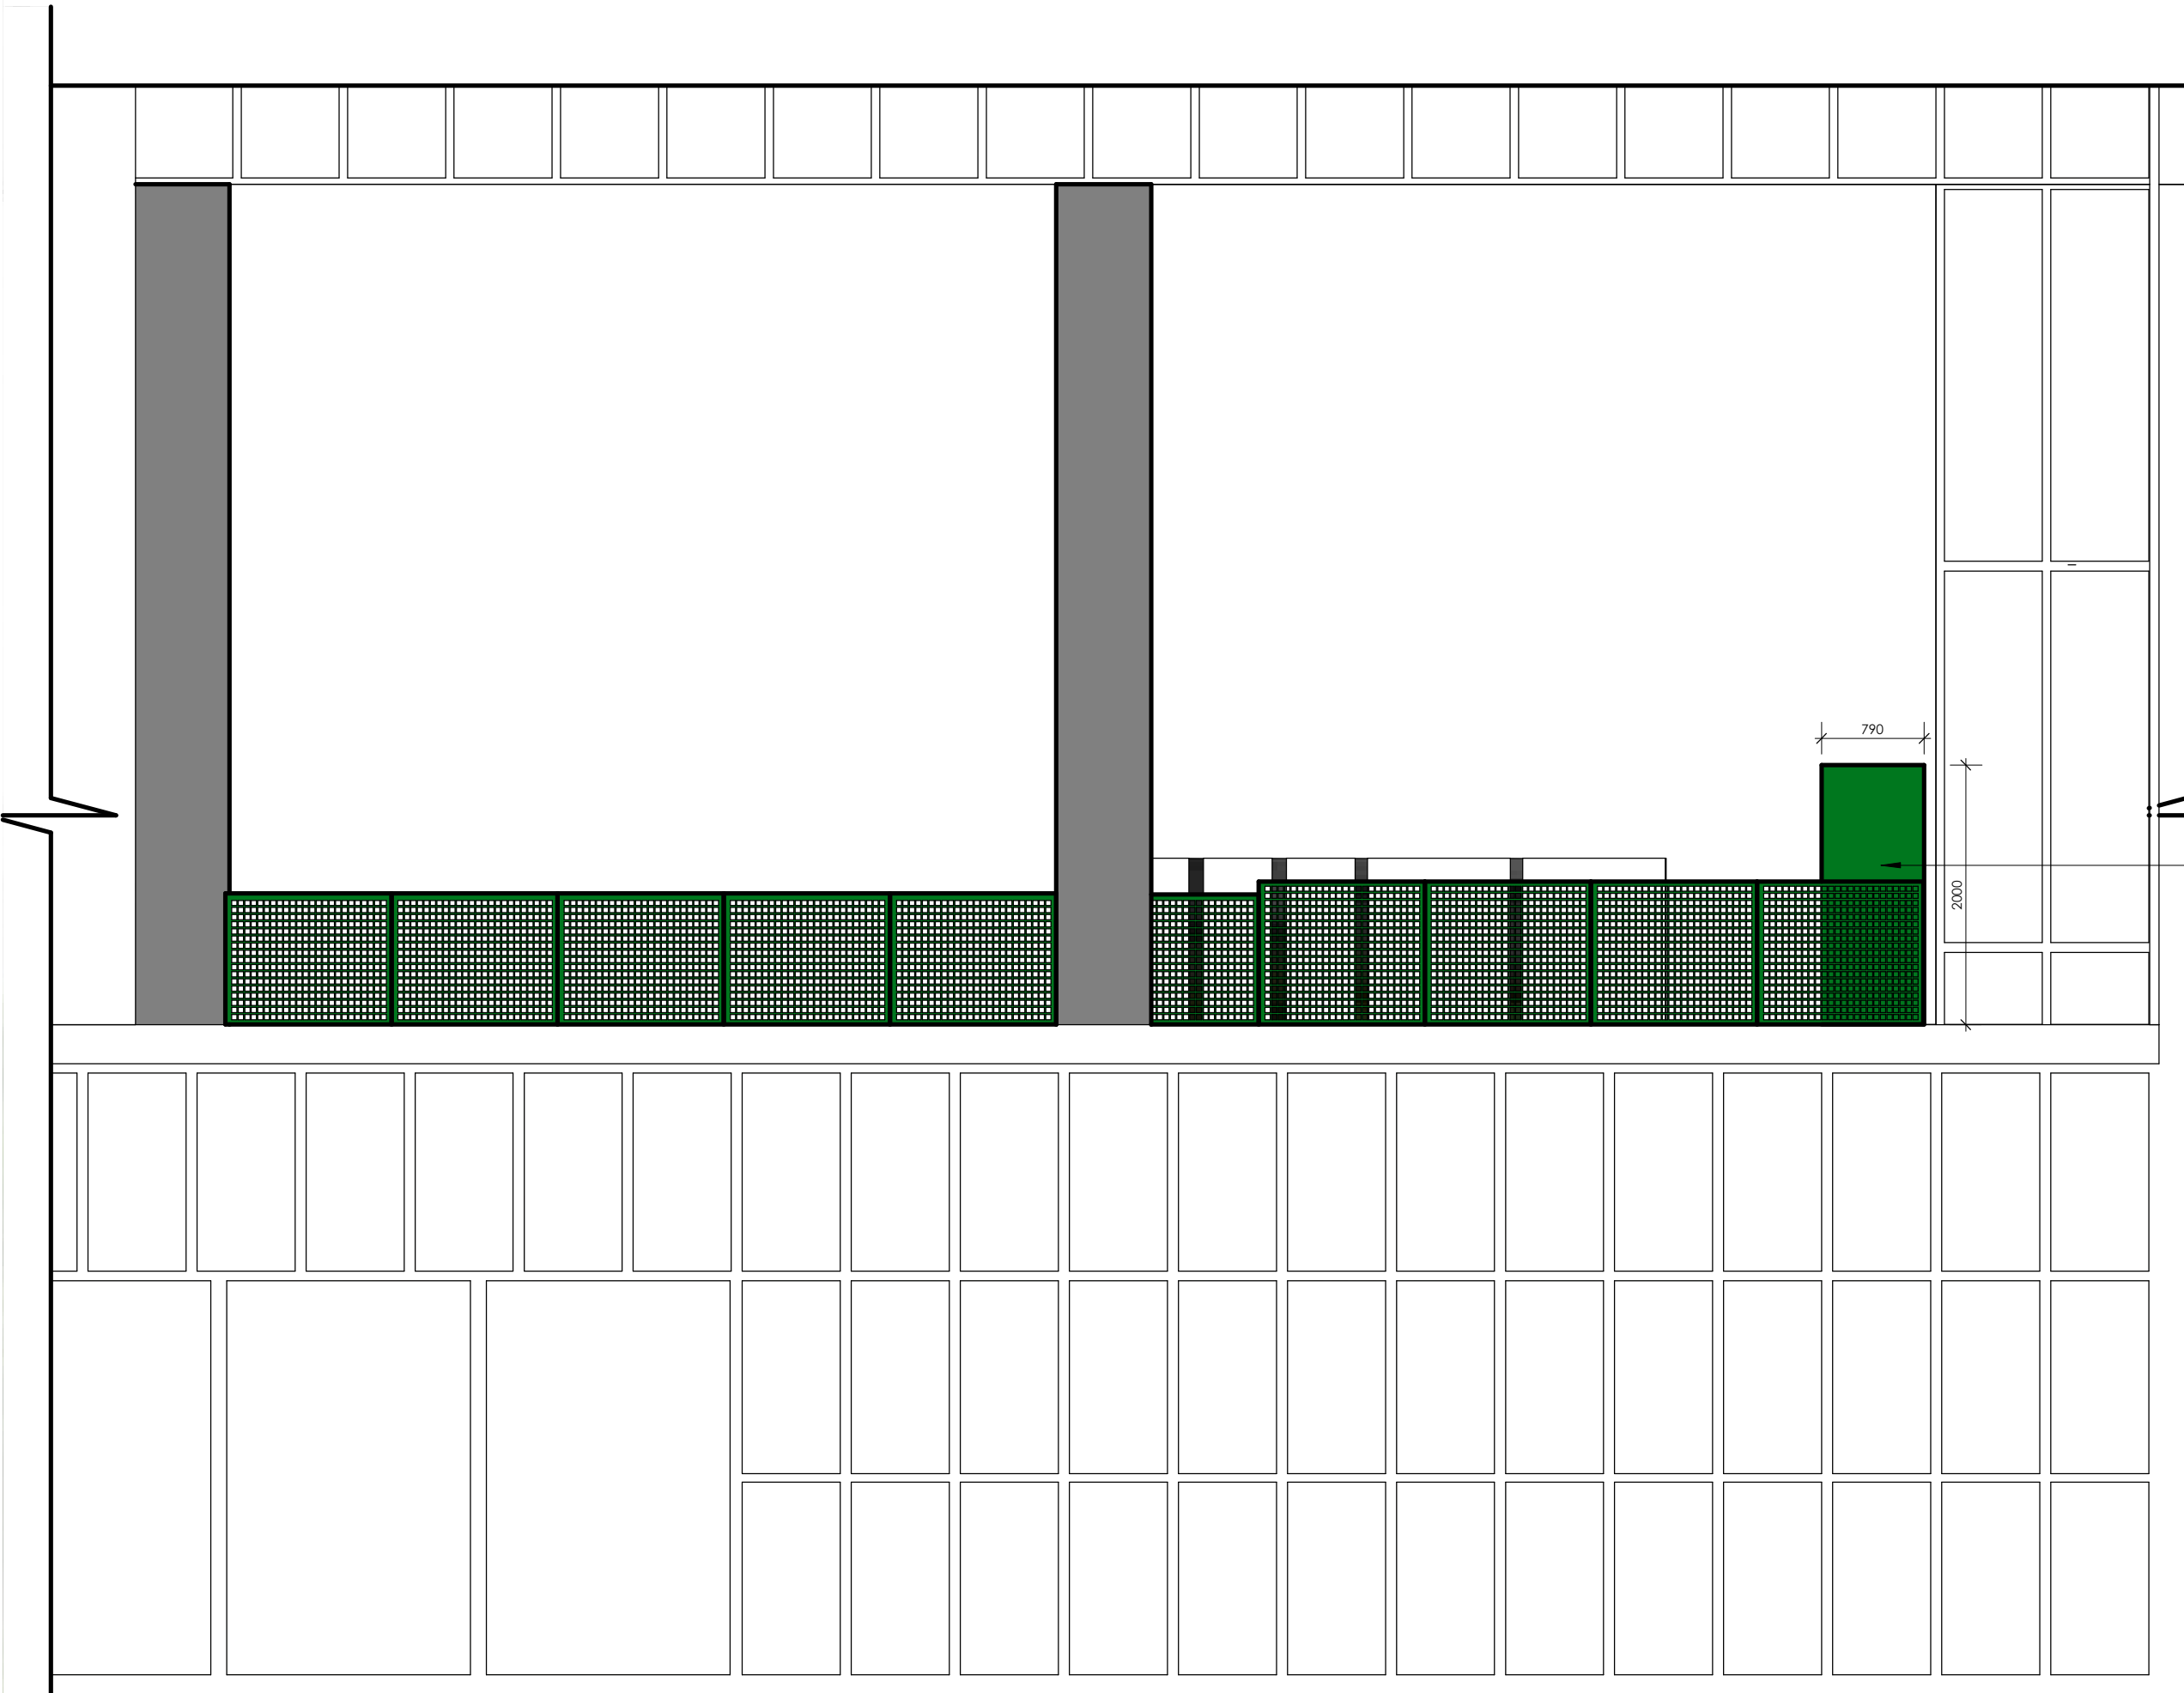

Proposed Front Elevation (Chester street)

1 : 50

