


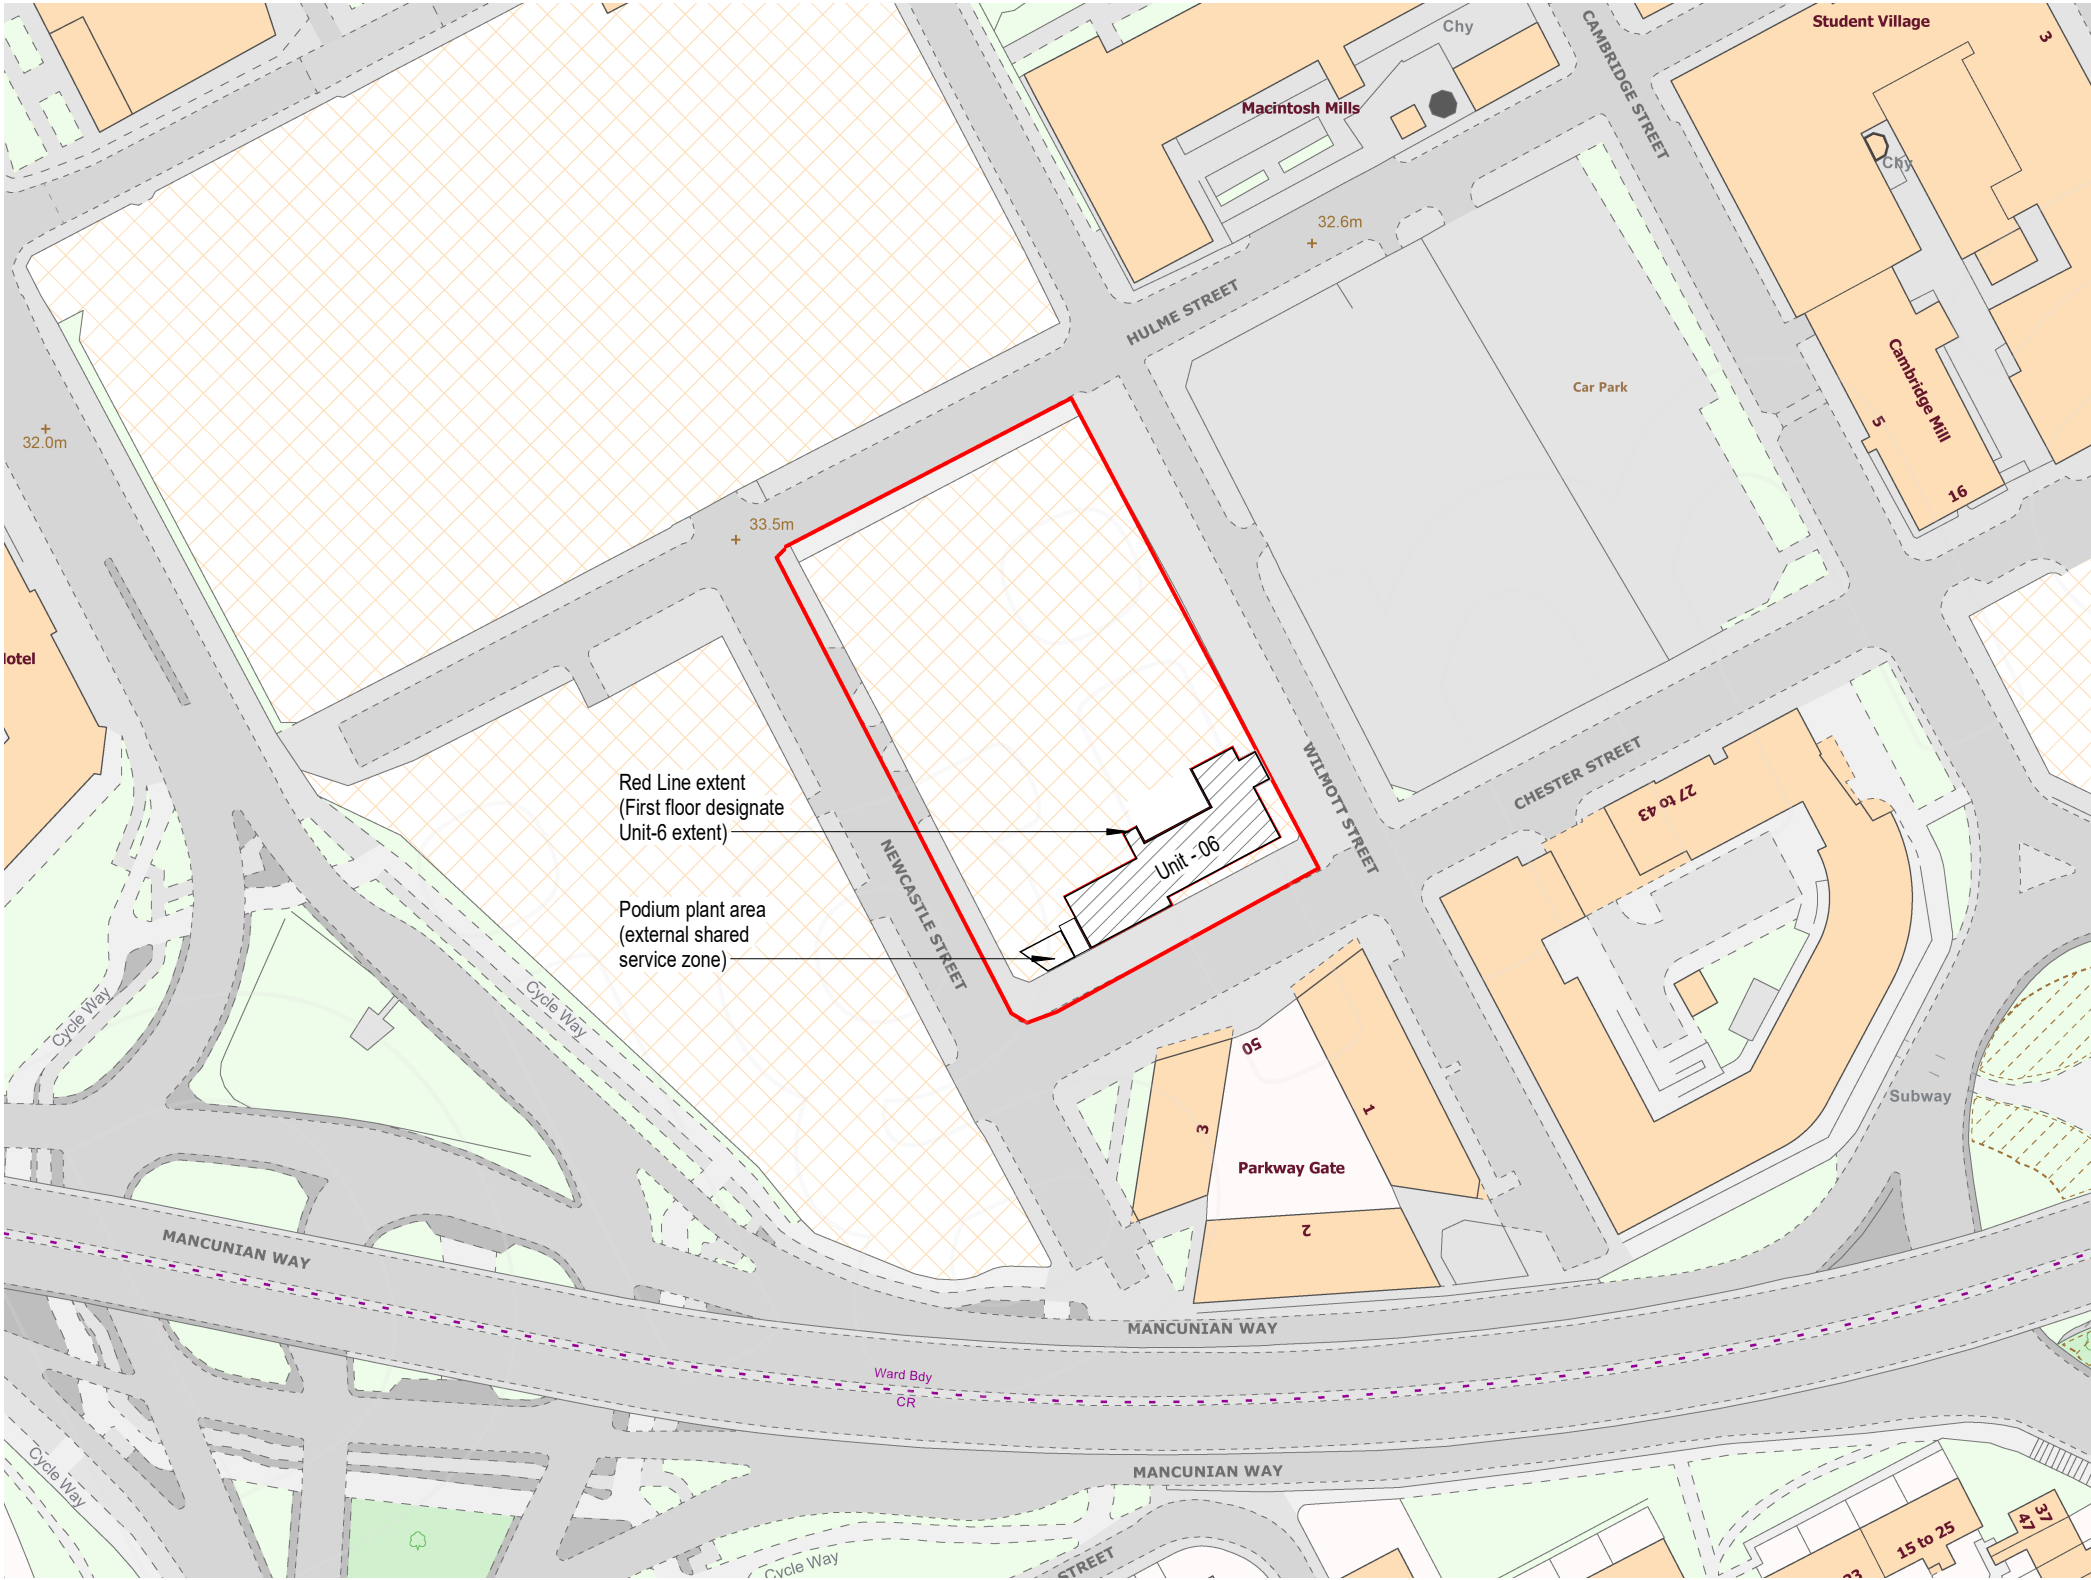

This drawing is the copyright of LDM Group.
All dimensions to be checked on site.
All levels to be checked on site and refer to Ordnance Survey Datum Newlyn unless alternative datum given.
All errors and omissions to be reported to the Architect prior to commencement.
This drawing must be read in conjunction with the relevant specification clauses.
This drawing must not be used on site unless issued for construction.

KEY

Red line extent .
(First floor designate Unit-6 extent)

Podium plant area
(External shared service zone)

Entire overall Boundary

Location Plan

1 : 1250

Scale 1 :1250

0

10

20

30

40

50

60

70

80

90

100

LDM

North

LDM Group

PROJECT

Unit 6, Botanic Avenue, Manchester
M15 6AE

SHEET

Location Plan

CLIENT

Paws & Whiskers

Scale (@ A3)

As indicated

Drawn by

BA

DRAWING NUMBER

DR_101

REV

T11

Checked by

NK