
The Harris Group Ltd does not accept liability for any deviation to our drawings or specification. This Drawing is copyright and may not be reproduced in whole or part without written authority. Do not scale off this drawing.

Rev	Date	Description	Drawn	Chk'd
P01	02/02/26	FIRST ISSUE	JM	JLK
P02	13/04/26	UPDATED SCO'S	JM	JLK
P03	29/04/26	UPDATED TO LATEST SPEC	JM	JLK
C01	15/06/26	CONSTRUCTION ISSUE	JM	JLK

0 1000 2000 3000 4000 5000mm
SCALE 1:100

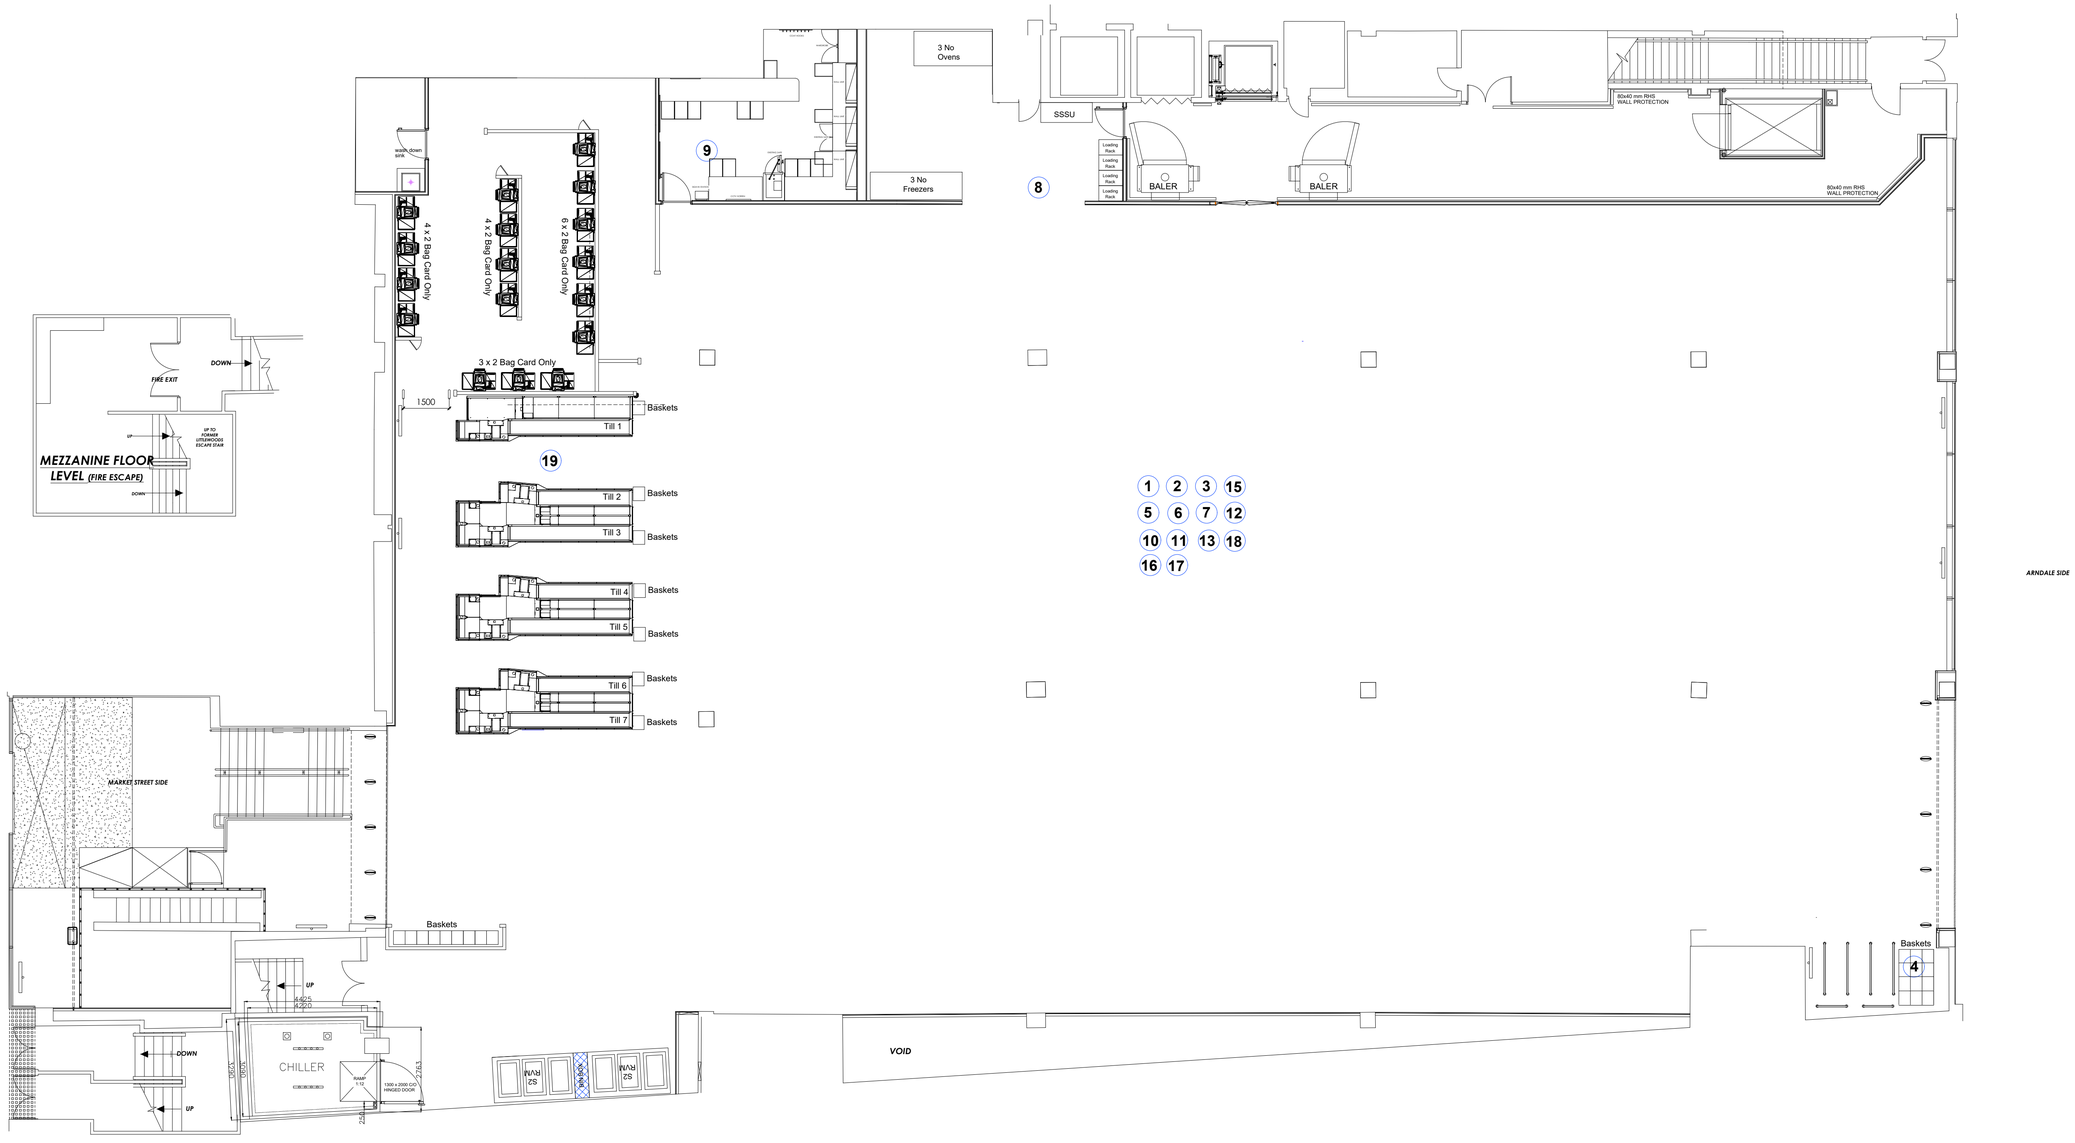

1 EXISTING FLEXIBLE SHELVING TO BE REMOVED TO ALLOW FOR INSTALLATION OF NEW SHELVING.

2 SURPLUS SHELVING AND FIXTURES TO BE CAREFULLY REMOVED AND DISPOSED OF

3 HEATING / LIGHTING DETAILS REFER TO M&E CONSULTANTS DESIGN PACK

4 TROLLEY BAY TO BE RECONFIGURED TO ALLOW SPACE FOR BASKETS

5 ALLOW FOR SUPPLY AND FITTING OF NEW BONDS BUMP RAILS TO AHT'S AND FOR CHILLER CORNER PROTECTION

6 EXISTING POS TO BE REMOVED THROUGHOUT AND NEW INSTALLED TO MATCH RE-MERCHANDISING

7 SUSPENDED FIRE SIGNAGE TO BE HUNG CENTRALLY TO EACH AISLE FOLLOWING RE-MERCHANDISING, ENSURE SIGNS DO NOT OBSCURE POS

8 EXISTING WALL TO BE LOCALLY BROKEN THROUGH TO ACCOMMODATE NEW ISB INSTALLATION. CONTRACTOR TO UNDERTAKE SITE MEASUREMENT TO CONFIRM EXACT OPENING SIZE AND EXTENT OF WORKS PRIOR TO COMMENCEMENT. FINAL DIMENSIONS AND SETTING OUT TO BE AGREED ON SITE

9 CASH OFFICE TO BE EXTENDED TO ALLOW FOR NEW MERCHANDISING LAYOUT

10 ANY EXISTING DAMAGED / MARKED CEILING TILES TO THE SHOP FLOOR AND ENTRANCE / EXIT LOBBIES TO BE CAREFULLY REMOVED AND REPLACED WITH NEW TO MATCH EXISTING.

11 WALL PENETRATIONS TO BE CORRECTLY FITTED INLINE WITH MANUFACTURES SPECIFICATION

12 TOP HATS TO BE FITTED TO EXTERNAL PENETRATIONS AND RELEVANT FIRE STOPPING

13 ENSURE FIRE CURTAINS ARE CORRECTLY REINSTALLED / ALL PENETRATIONS ARE SEALED ACCORDING TO MANUFACTURES SPECIFICATION

14 YELLOW LINING TO BE ADDED TO EXISTING PLANT SLAB EDGE TBC ON SITE

15 INSTALL A3 SNAPFRAME TO ENTRANCE BOARDING TO FRONT OF STORE IF REQUIRED TBC ON SITE

16 INSTALL 2no A4 SNAPFRAMES AND 1no A3 SNAPFRAME. REHANG EXISTING THERMOMETER/TAXI PHONE IF REQUIRED TBC ON SITE.

17 BASKET SIGN TO BE INSTALLED FRONT OF STORE TBC ON SITE

18 FOR REFRIGERATION DETAILS REFER TO REFRIGERATION DESIGN PACK

19 NEW TILL'S / SCO TO BE INSTALLED

THE HARRIS PARTNERSHIP
Architecture
Masterplanning
Interior Design
www.harrispartnership.com
Wakefield Manchester Milton Keynes Reading London Harrogate Edinburgh

Client
ALDI STORES LTD

Project Title
C02 UPGRADE

MANCHESTER ARNDALE
MANCHESTER
M1 1WR

Drawing Title
PROPOSED GA

Drawn	Checked	Scale @A1	BIM Status	Date
JM	JLK	1:100	A5	03/26

Drawing Status	Rev.	THP Project No
CONSTRUCTION	C01	22332

Project No.	Originator	Volume	Level	Type	Role	Number
79-E0647THPM	XX	00	DR	A		0302