
The Harris Partnership Ltd does not accept liability for any deviation from our drawings or specification. This drawing is copyright and may not be reproduced or shared in whole or part without written authority. Do not scale off this drawing.

Rev	Date	Description	Drawn	Chk'd
P01	29/04/26	FIRST ISSUE	JM	JLK
C01	15/06/26	CONSTRUCTION ISSUE	JM	JLK
C02	26/06/26	UPDATED GA	JM	JLK

0 1000 2000 3000 4000 5000mm

SCALE 1:100

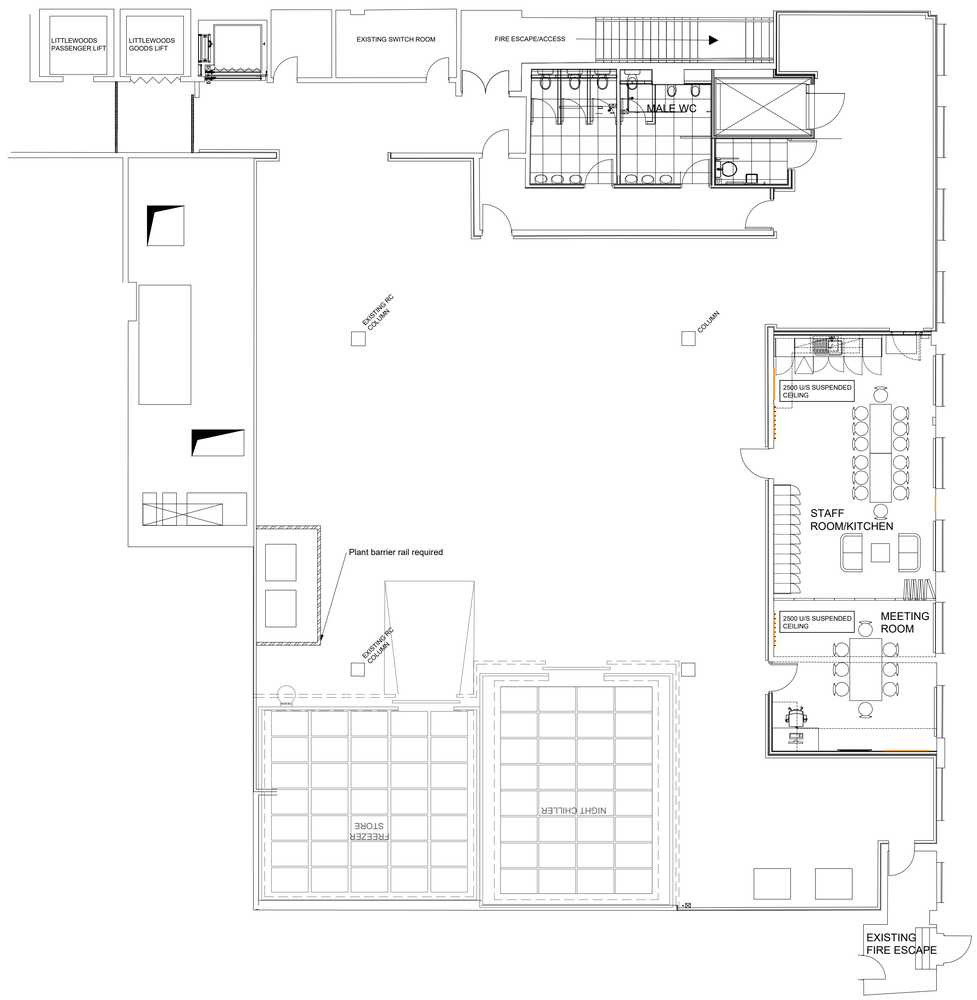

THE HARRIS PARTNERSHIP

Architecture
Masterplanning
Interior Design

www.harrispartnership.com

Wakefield Manchester Milton Keynes Reading London Harrogate Edinburgh

Client

ALDI STORES LTD

Project Title

C02 UPGRADE

MANCHESTER ARNDALE
MANCHESTER
M1 1WR

Drawing Title

EXISTING FIRST FLOOR GA

Drawn	Checked	Scale @A1	BIM Status	Date
JM	JLK	1:100	A5	10/25

Drawing Status	Rev.	THP Project No
CONSTRUCTION	C02	22332

Project No.	Originator	Volume	Level	Type	Role	Number
79-E0647THPM	XX	01	DR	A		0105