

The Harris Group Ltd does not accept liability for any deviation to our drawings or specification. This Drawing is copyright and may not be reproduced in whole or part without written authority. Do not scale off this drawing.

Rev	Date	Description	Drawn	Ch'd
P01	03/03/26	FIRST ISSUE	JM	JLK
C01	13/06/26	CONSTRUCTION ISSUE	JM	JLK


0 1000 2000 3000 4000 5000mm
SCALE 1:100

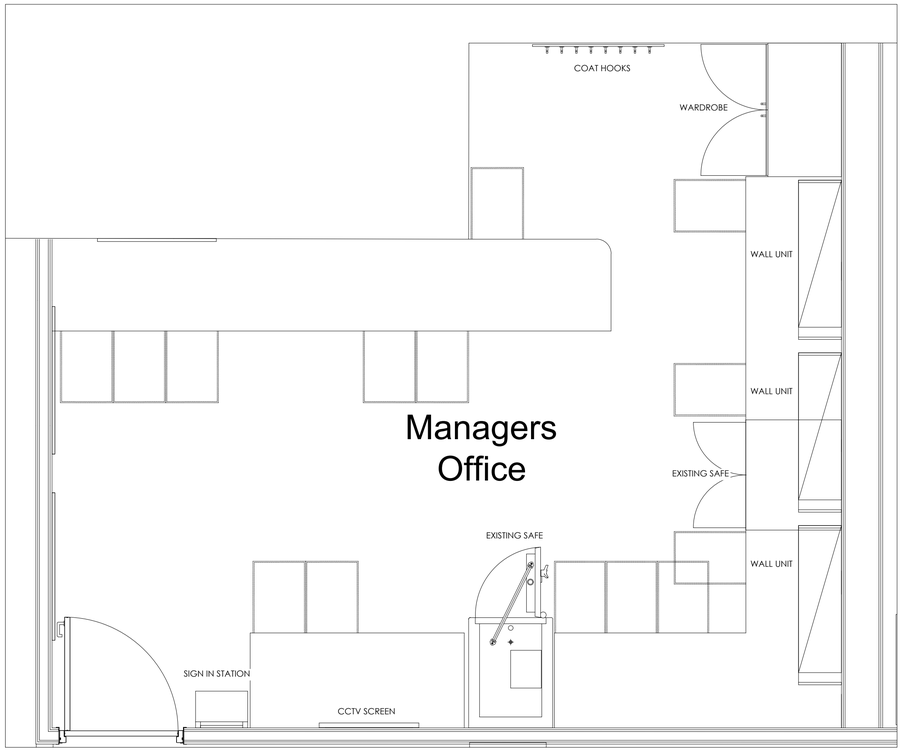


P PLAN
1 : 25

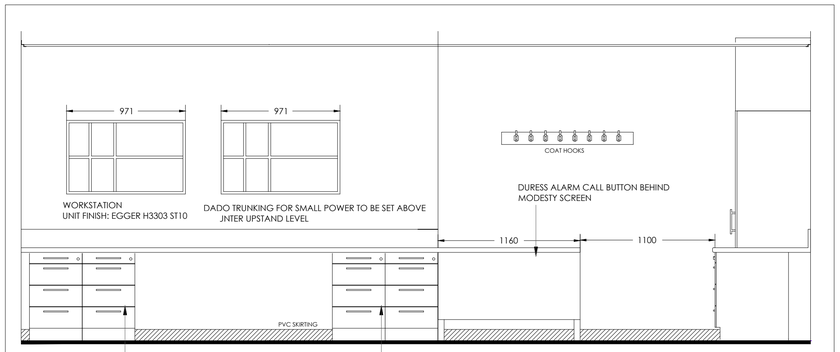


A ELEVATION A
1 : 25

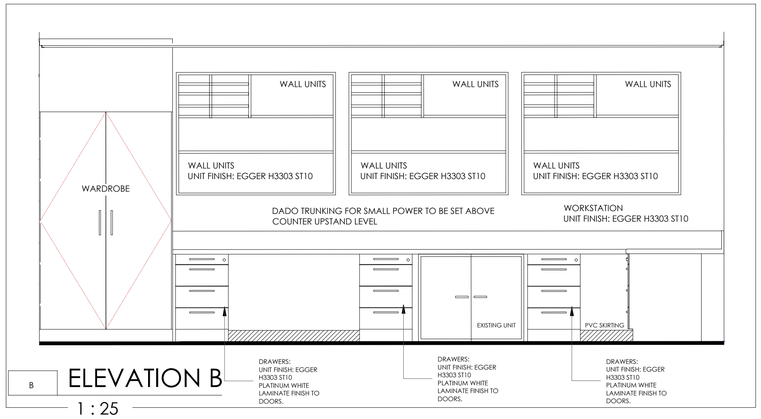

B ELEVATION B
1 : 25

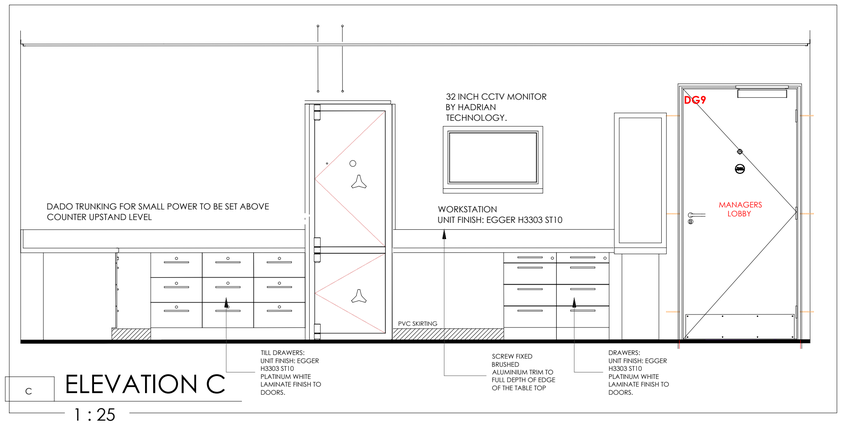

C ELEVATION C
1 : 25

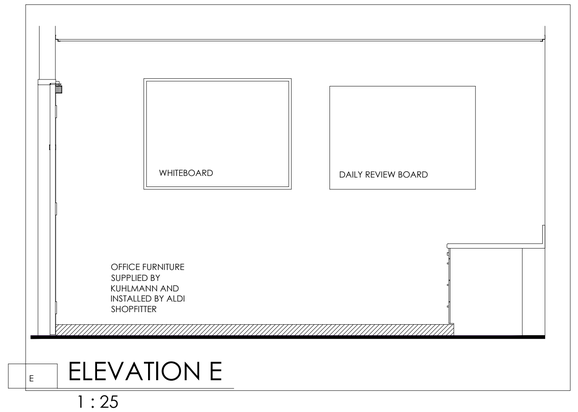

E ELEVATION E
1 : 25

THE HARRIS PARTNERSHIP

Architecture
Masterplanning
Interior Design

www.harrispartnership.com

Wakefield Manchester Milton Keynes Reading London Harrogate Edinburgh

Client
ALDI STORES LTD

Project Title
C02 UPGRADE

MANCHESTER ARNDALE
MANCHESTER
M1 1WR

Drawing Title
PROPOSED CASH OFFICE ELEVATIONS

Drawn	Checked	Scale @A1	BIM Status	Date
JM	JLK	1:100	A5	03/26

Drawing Status	Rev.	THP Project No
CONSTRUCTION	C01	22332

Project No.	Originator	Volume	Level	Type	Role	Number
79-E0647THPM	**XX**	**ZZ**	**DR**	**A**		**0308**