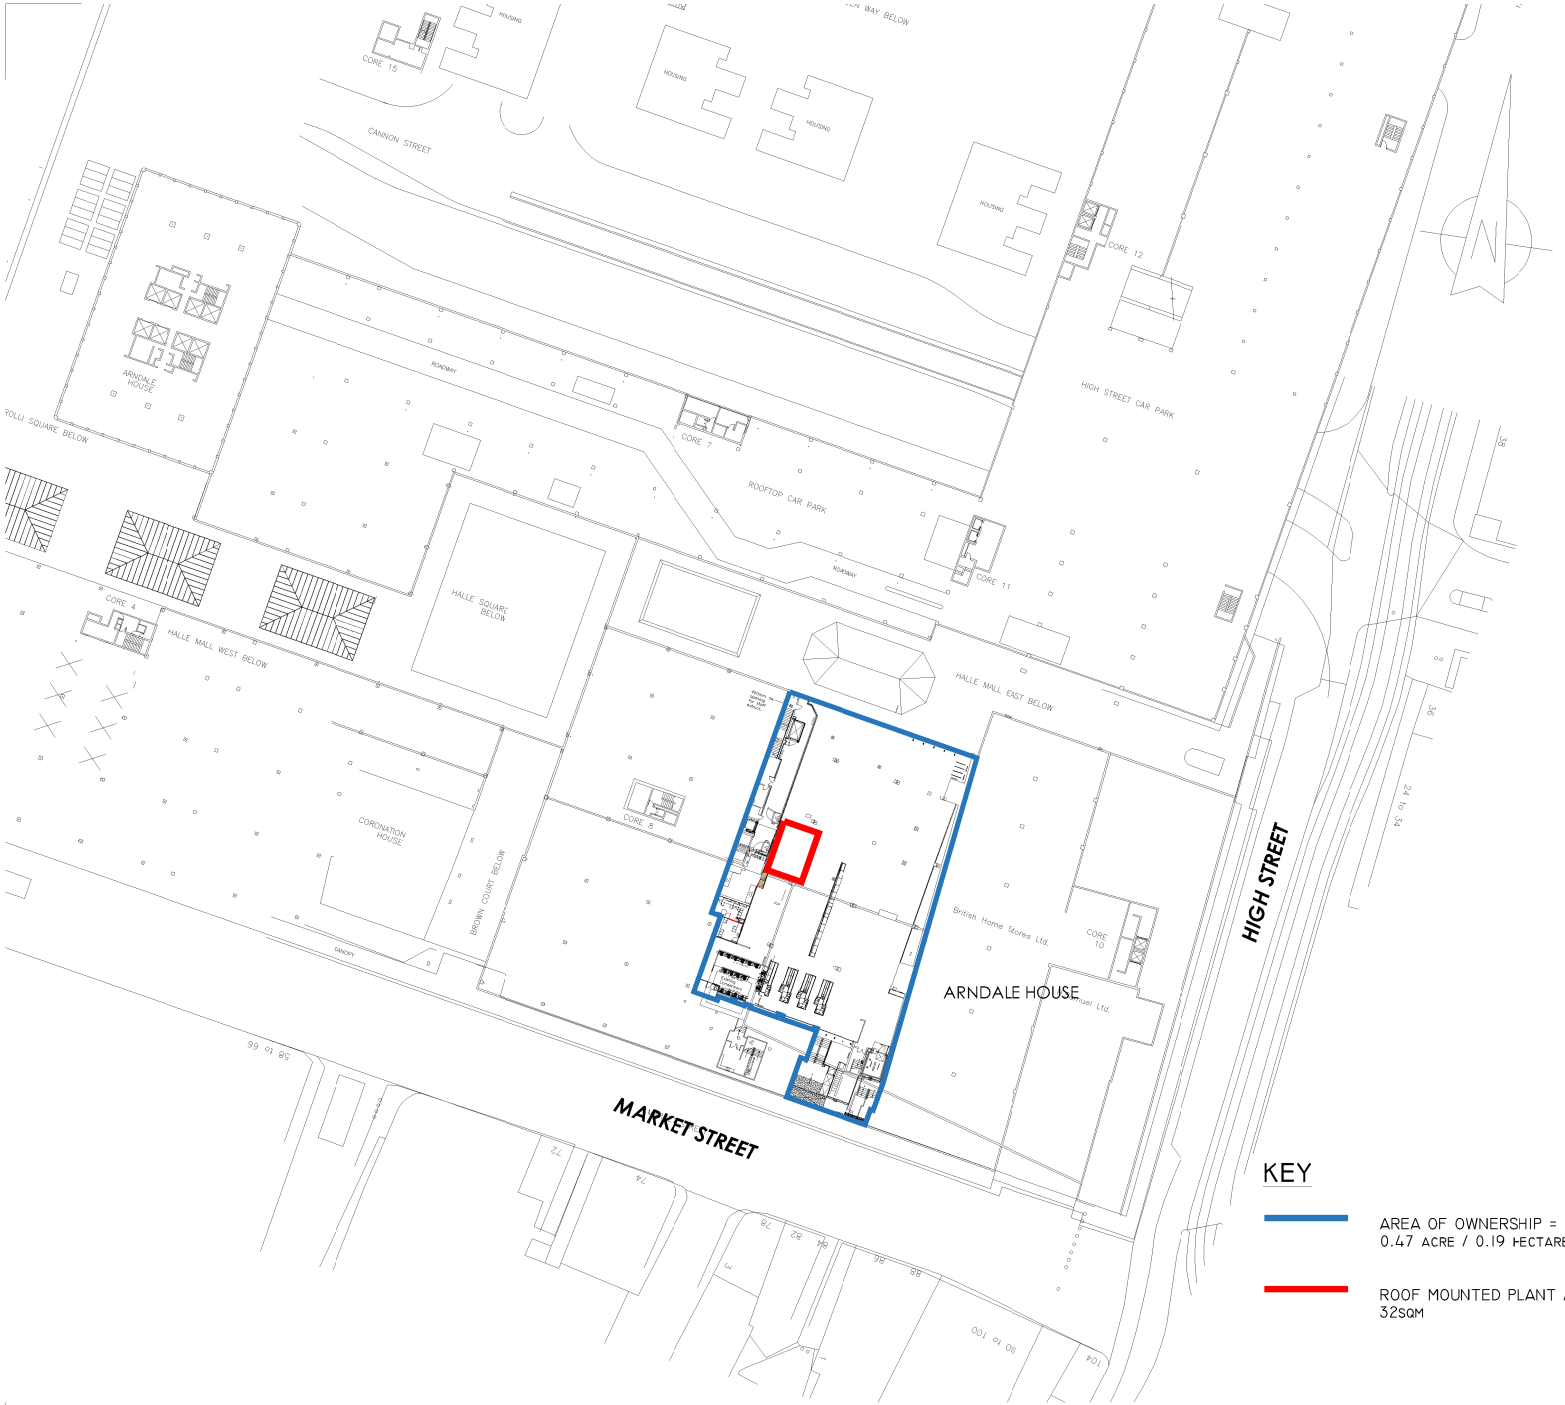


The Harris Group Ltd does not accept liability for any deviation to our drawings or specification. This Drawing is copyright and may not be reproduced in whole or part without written authority. Do not Scale from this drawing.

Rev	Date	Description	Drawn	Chk'd
C01	17/06/26	FIRST ISSUE	JM	JLK

0 12.5 25 62.5 m

Scale 1:1250

THE HARRIS PARTNERSHIP

Architecture
Masterplanning
Interior Design

www.harrispartnership.com

Client

ALDI STORES LTD

Project Title

C02 UPGRADE

MANCHESTER ARNDALE
MANCHESTER
M1 1WR

Drawing Title

LOCATION PLAN

Drawn	Checked	Scale @A4	BIM Status	Date
JM	JLK	1:1250	A5	06/26

Drawing Status	Rev.	THP Project No
CONSTRUCTION	C01	22332

Drawing Reference

79-E0647 THP XX XX DR A 0309