
The Harris Group Ltd does not accept liability for any deviation to our drawings or specification. This Drawing is copyright and may not be reproduced in whole or part without written authority. Do not scale off this drawing.

Rev	Date	Description	Drawn	Chk'd
P01	29/04/26	FIRST ISSUE	JM	JLK
C01	15/06/26	CONSTRUCTION ISSUE	JM	JLK

0 1000 2000 3000 4000 5000mm
SCALE 1:100

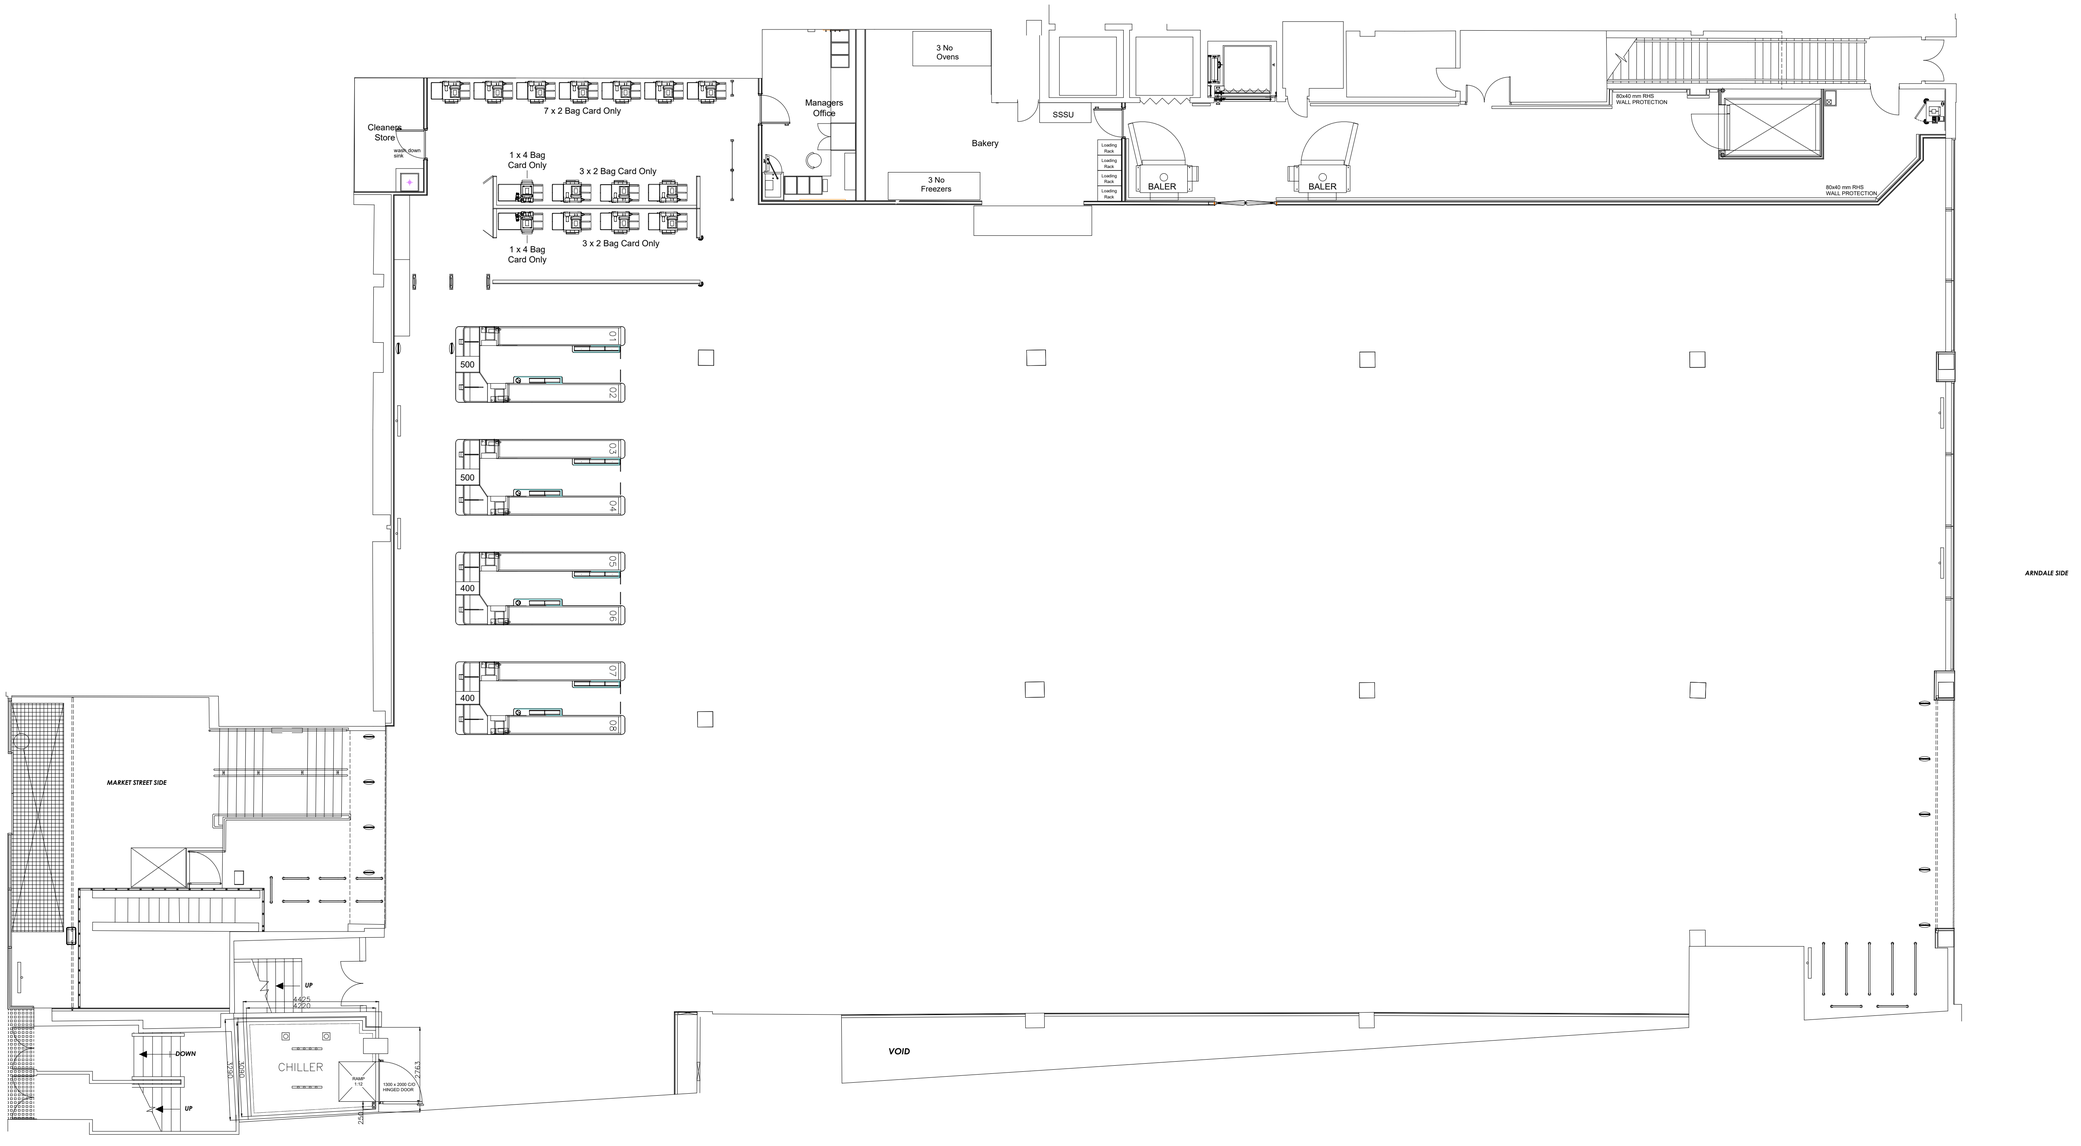

EXISTING

THE HARRIS PARTNERSHIP
Architecture
Masterplanning
Interior Design
www.harrispartnership.com
Wakefield Manchester Milton Keynes Reading London Harrogate Edinburgh

Client
ALDI STORES LTD.

Project Title
C02 UPGRADE

MANCHESTER ARNDALE
MANCHESTER
M1 1WR

Drawing Title
EXISTING GA

Drawn	Checked	Scale @A1	BIM Status	Date
JM	JLK	1:100	A5	03/25

Drawing Status	Rev.	THP Project No
CONSTRUCTION	C01	22332

Project No.	Originator	Volume	Level	Type	Role	Number
79-E07647THP	XX	00	DR	A		0100