
The Harris Group Ltd does not accept liability for any deviation to our drawings or specification. This Drawing is copyright and may not be reproduced in whole or part without written authority. Do not scale off this drawing.

Rev	Date	Description	Drawn	Ch'd
P01	25/04/26	FIRST ISSUE	JM	JLK
C01	15/06/26	CONSTRUCTION ISSUE	JM	JLK

0 1000 2000 3000 4000 5000mm
SCALE 1:100

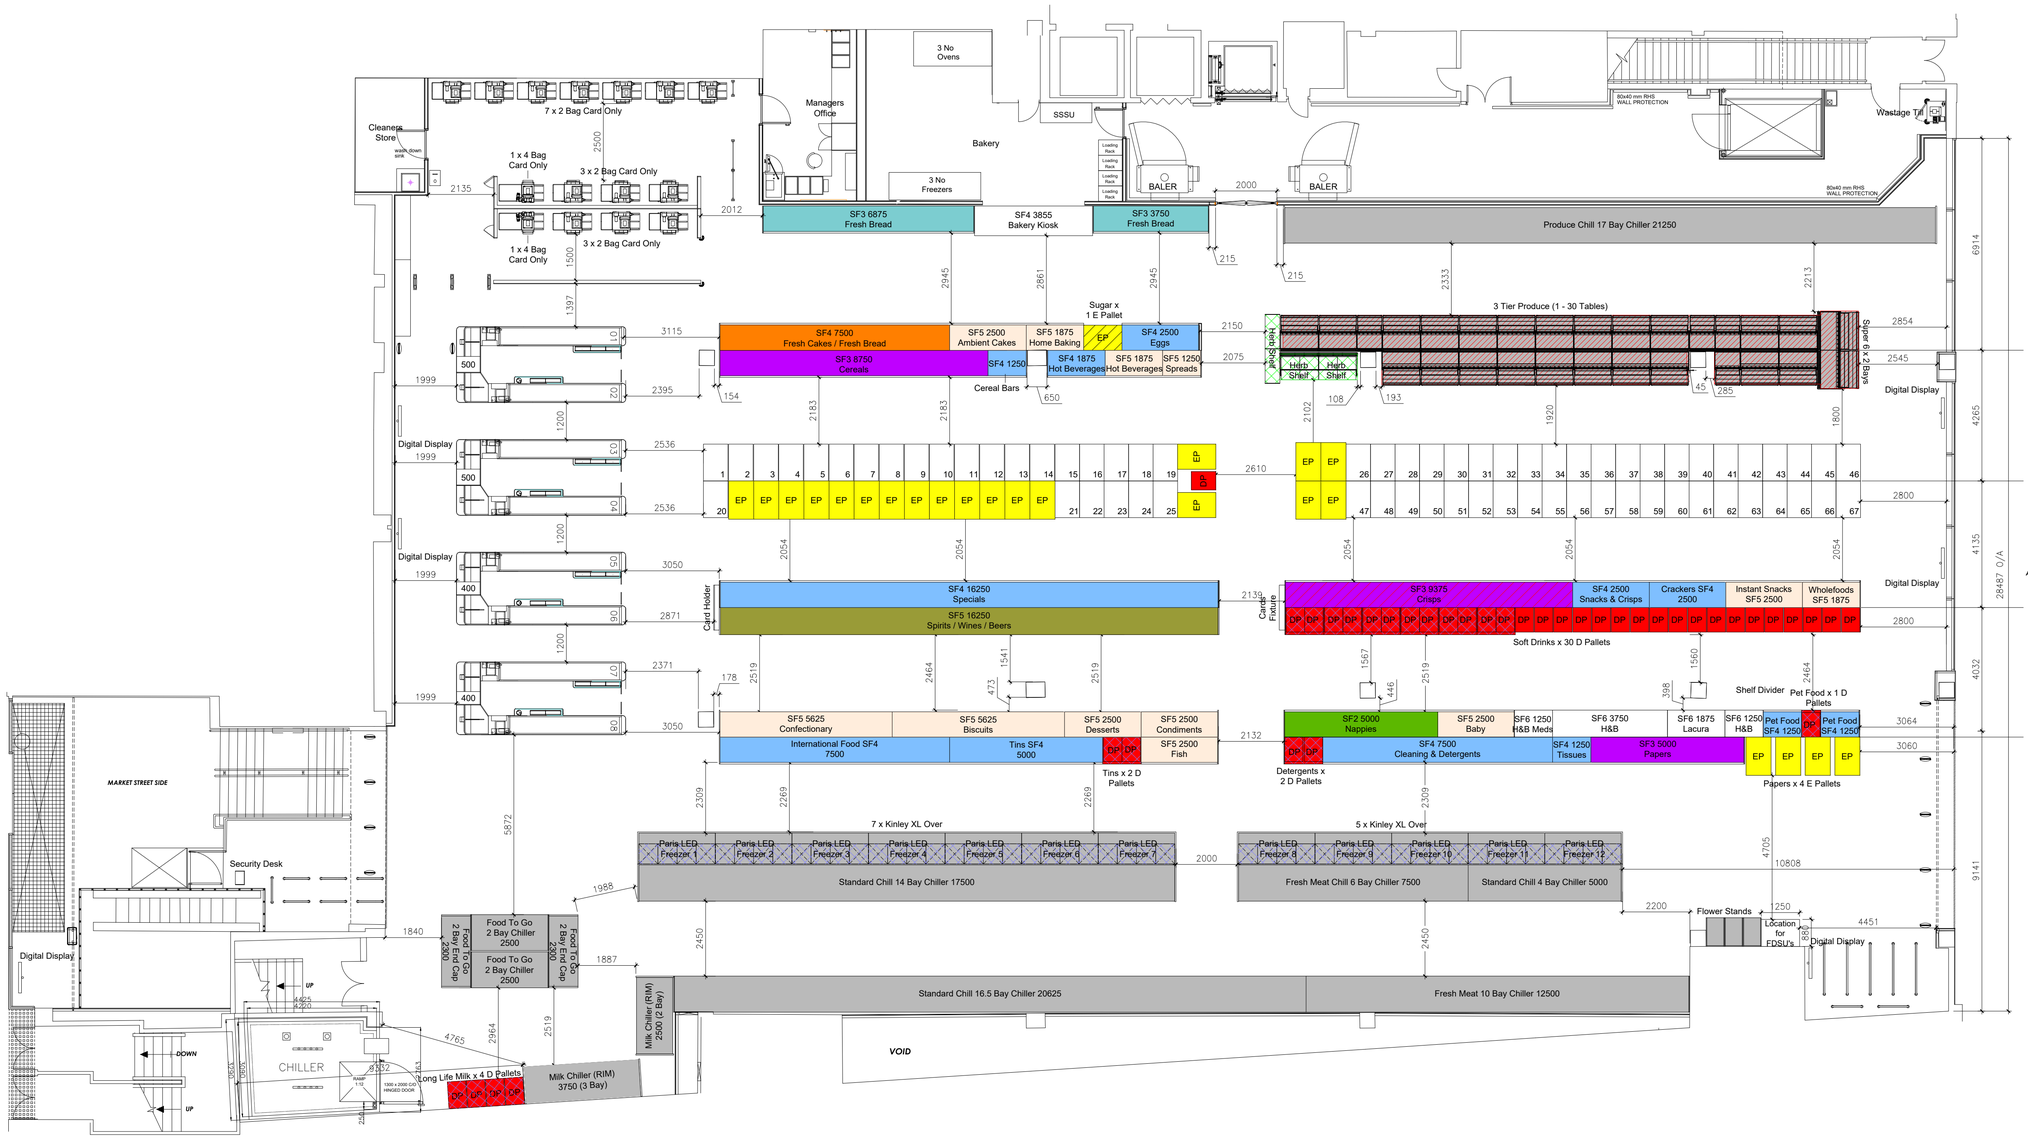

KEY FACTS

8 Bays of Food To Go Chiller
17 Bays of Produce Chillers
24 Bays of Fresh Meat Chiller
28.5 Bays of Standard Chiller
5 Bays of Fresh Milk Chiller
12 Paris Freezers + 10 Epta Sound Top
39 D Pallets
5 Euro Pallets
86 Special Tables

LEGEND:

- D Pallet
- Euro Pallet
- 2 Tier Over Euro Pallet
- Over D Pallet Shelf
- 2 Tier Over D Pallet Shelf
- 3 Tier Produce Shelf
- 2 Tier Produce Shelf
- FOS Merchandising
- Low Height Produce Chiller
- Shelf (2 Tier Flexible) See Diagram Right — All SF2 shelving to be installed with full backboards
- Shelf (3 Tier Flexible) See Diagram Right
- Shelf (3 Tier Flexible) See Diagram Right — SF3 Crisps Shelf increased middle shelf height
- Shelf (3 Tier Radford Bread)
- Shelf (4 Tier Flexible) See Diagram Right
- Shelf (4 & 5 Tier) Bakery shelving
- Shelf (4 Tier Radford Bread)
- Shelf (5 Tier Flexible) See Diagram Right
- Over Freezer Epta Sound Top Cabinets
- Herb Shelf
- BWS Shelving (1706 High)
- BWS Corner Unit Shelf (5 Tier) BWS Shelving (1706 High)
- Specials BWS Shelving (1706 High)
- Shelf (6 Tier) Health and Beauty shelving (1706 High)
- Baskets
- Corner Guards
- * Key Fixed Dimensions. Deviations to be raised with ALDI.
- Denotes fixtures lining through (for ambient shelving the measurement should be taken from the price below plinth)
- Denotes Digital Screen

NOTE:-
Endcap chillers shown as largest in circulation. Store specific plans should accurately capture the intended cabinet size with aisle widths amended to suit

EXISTING

THE HARRIS PARTNERSHIP

Architecture
Masterplanning
Interior Design

www.harrispartnership.com
Wakefield Manchester Milton Keynes Reading London Harrogate Edinburgh

Client
ALDI STORES LTD

Project Title
C02 UPGRADE

MANCHESTER ARNDALE
MANCHESTER
M1 1WR

Drawing Title
EXISTING MERCHANDISING

Drawn	Checked	Scale @A1	BIM Status	Date
JM	JLK	1:100	AS	03/26

Drawing Status	Rev.	THP Project No
CONSTRUCTION	C01	22332

Project No.	Originator	Volume	Level	Type	Role	Number
79-E0647	THP	XX	00	DR	A	0101