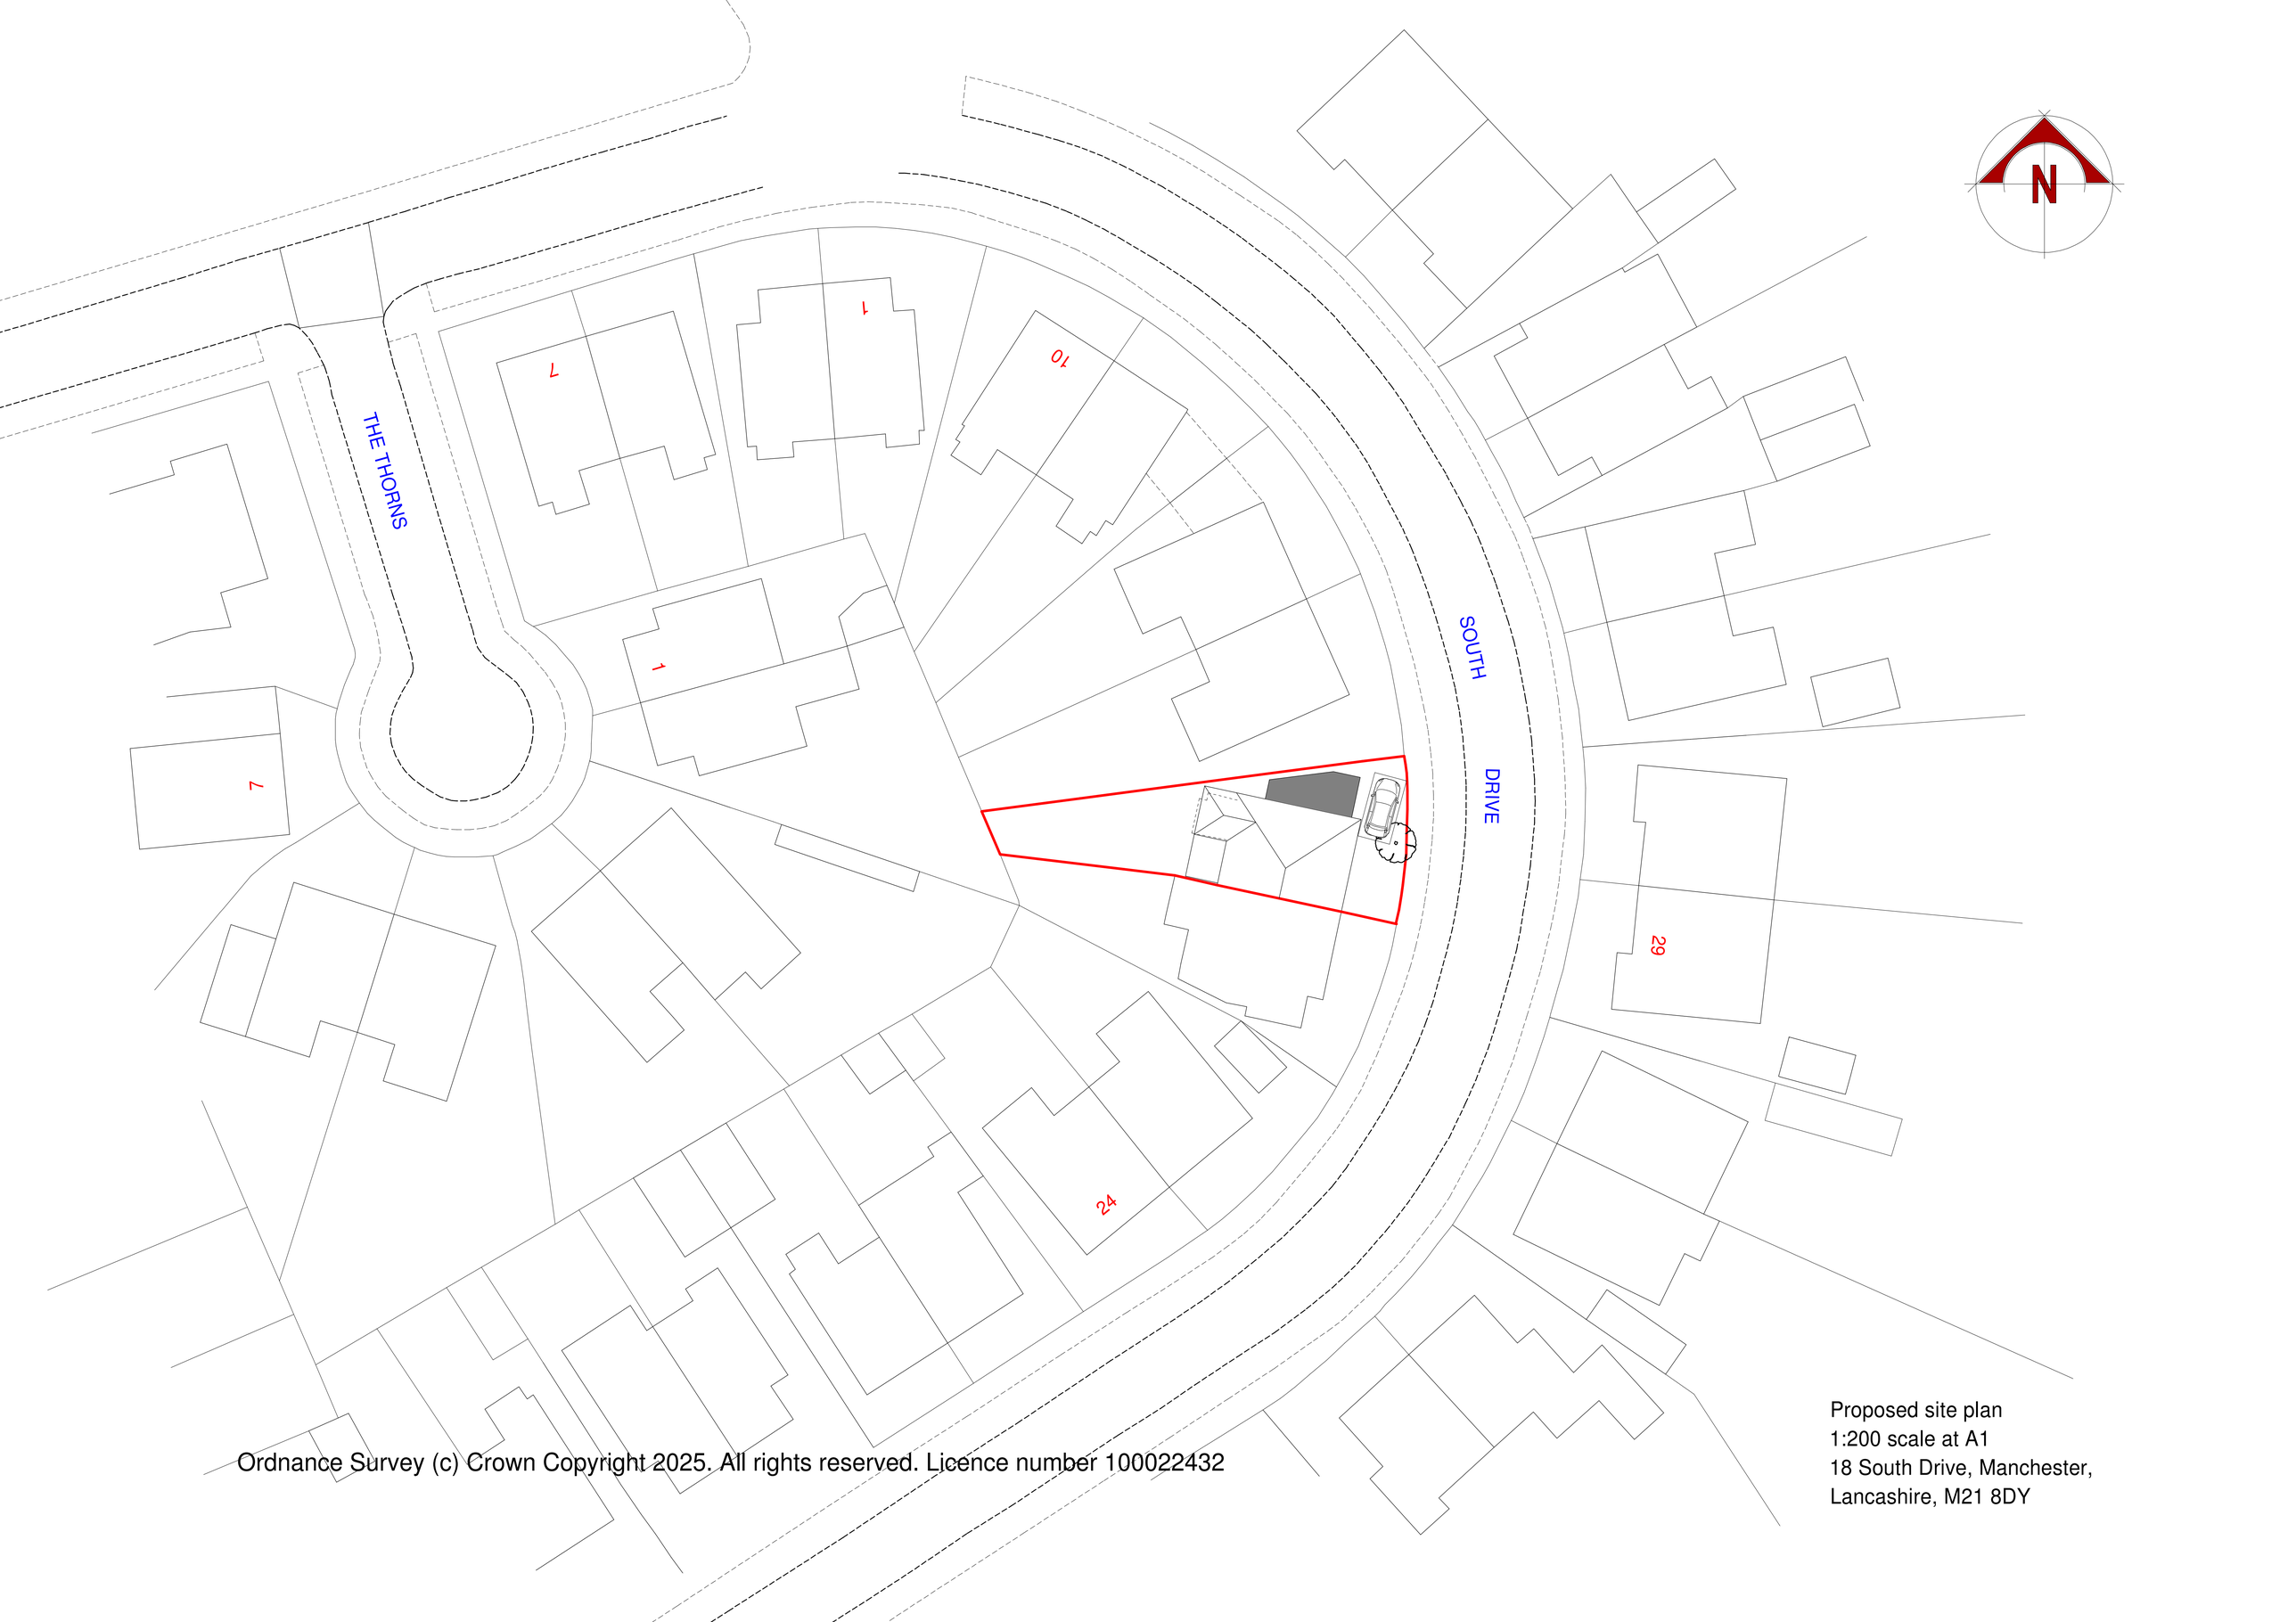


Ordnance Survey (c) Crown Copyright 2025. All rights reserved. Licence number 100022432

Proposed site plan
1:200 scale at A1
18 South Drive, Manchester,
Lancashire, M21 8DY